DocuSign Envelope ID: 531F5FB4-7EBB-4CC3-8D51-376BE748826E

| PROJECT REFERENCE NO. | SHEET NO. |
|---|---|
| 15BPR.20 | ITS-5 |

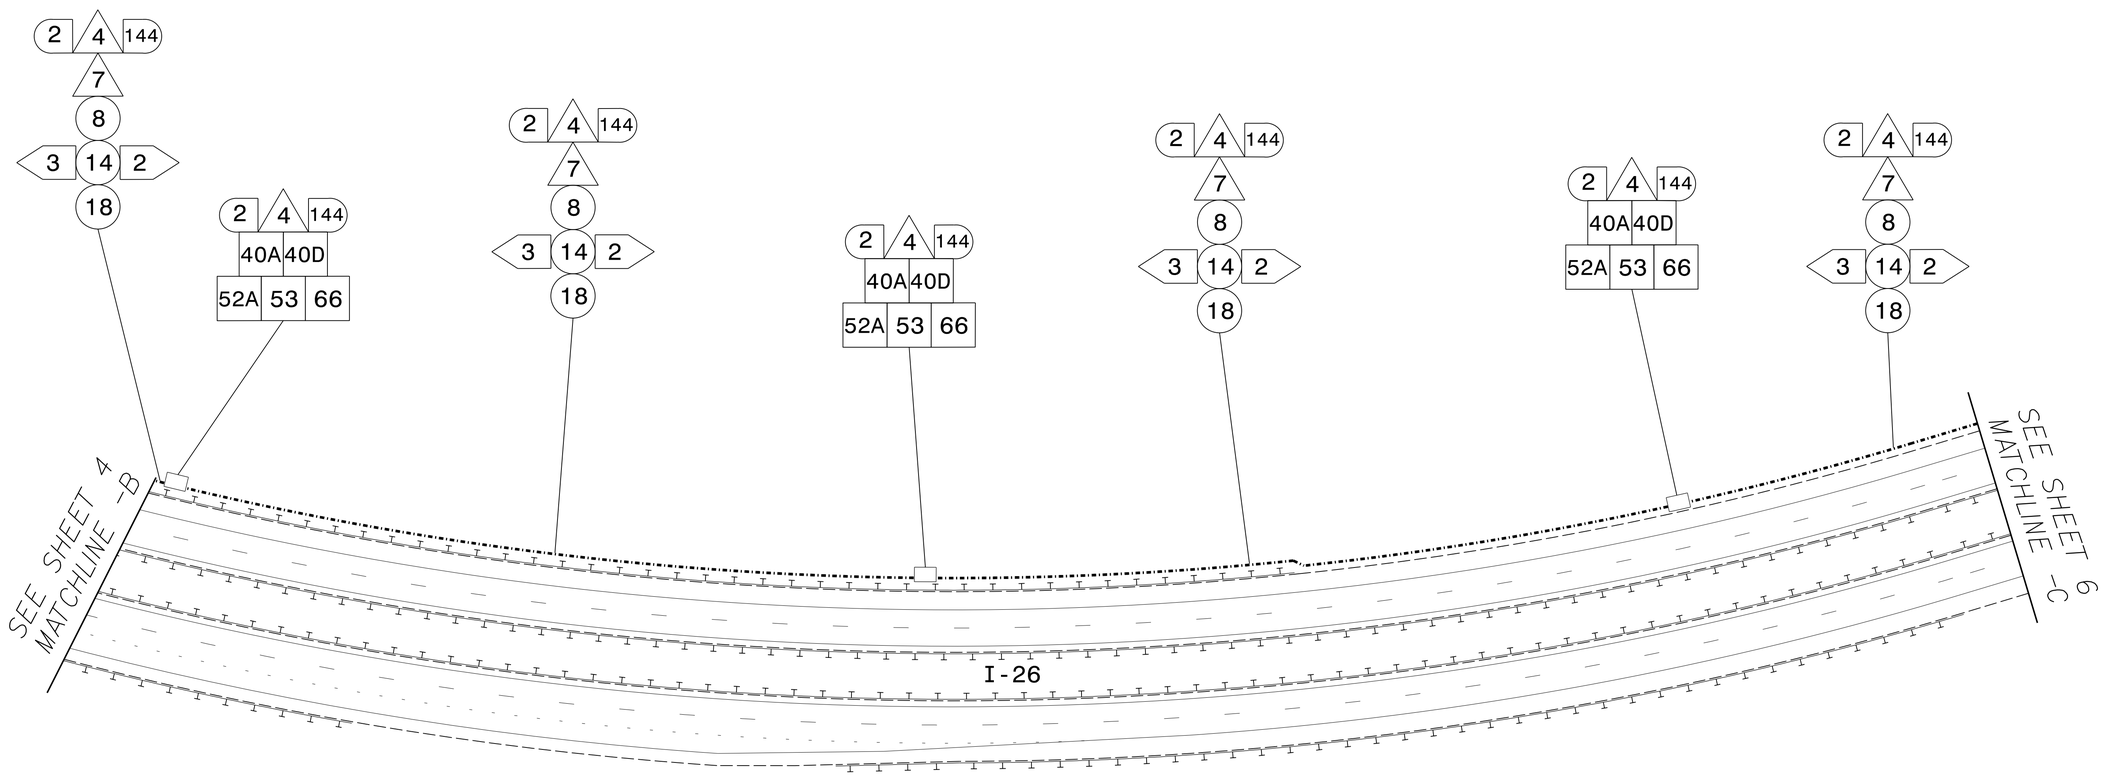


CONDUIT LAYOUT
BLUE = 144 FO (SPARE)
ORANGE = 144 FO (ACTIVE)
GREEN = SPARE
RED = POWER

NOTES:

1. USE 144 FIBER IN ORANGE DUCT FOR ALL DEVICES ON THIS PROJECT.

AECOM
NC Firm License No.: F-0342
701 Corporate Center Drive
Suite 475 Raleigh, NC 27607
Phone: 919-854-6200

Prepared for the Offices of:
STATE OF NORTH CAROLINA DEPARTMENT OF TRANSPORTATION
Transportation Mobility and Safety Division
Intelligent Transportation Systems Section
750 N. Greenfield Pkwy., Garner, NC 27529

SCALE
0 50
1"=50'

# Communication Cable and Conduit Routing Plans

Division 14 Henderson Co.

| | | | |
|---|---|---|---|
| PLAN DATE: December 2020 | REVIEWED BY: S. W. Cox | | |
| PREPARED BY: M. P. Cavenaugh | REVIEWED BY: F. A. Campbell | | |
| REVISIONS | | INIT. | DATE |

DOCUMENT NOT CONSIDERED FINAL UNLESS ALL SIGNATURES COMPLETED

NORTH CAROLINA PROFESSIONAL SEAL 041673 ENGINEER FRANCE A. CAMPBELL

DocuSigned by:
France Campbell 12/8/2020
118D8AEA2008470...

CADD Filename:

12/7/2020
P:\WBS\15\TO-I-26_GreenRiver_TG3#900_CAD_GIS#910_CAD#70_NCDOT_TIP#Traffic#Signals#Designs#Signals#ITS#I-26_ITS_PSHT.dgn
michael.cavenaugh