DocuSign Envelope ID: 531F5FB4-7EBB-4CC3-8D51-376BE748826E

PROJECT REFERENCE NO.	SHEET NO.
15BPR.20	ITS-6

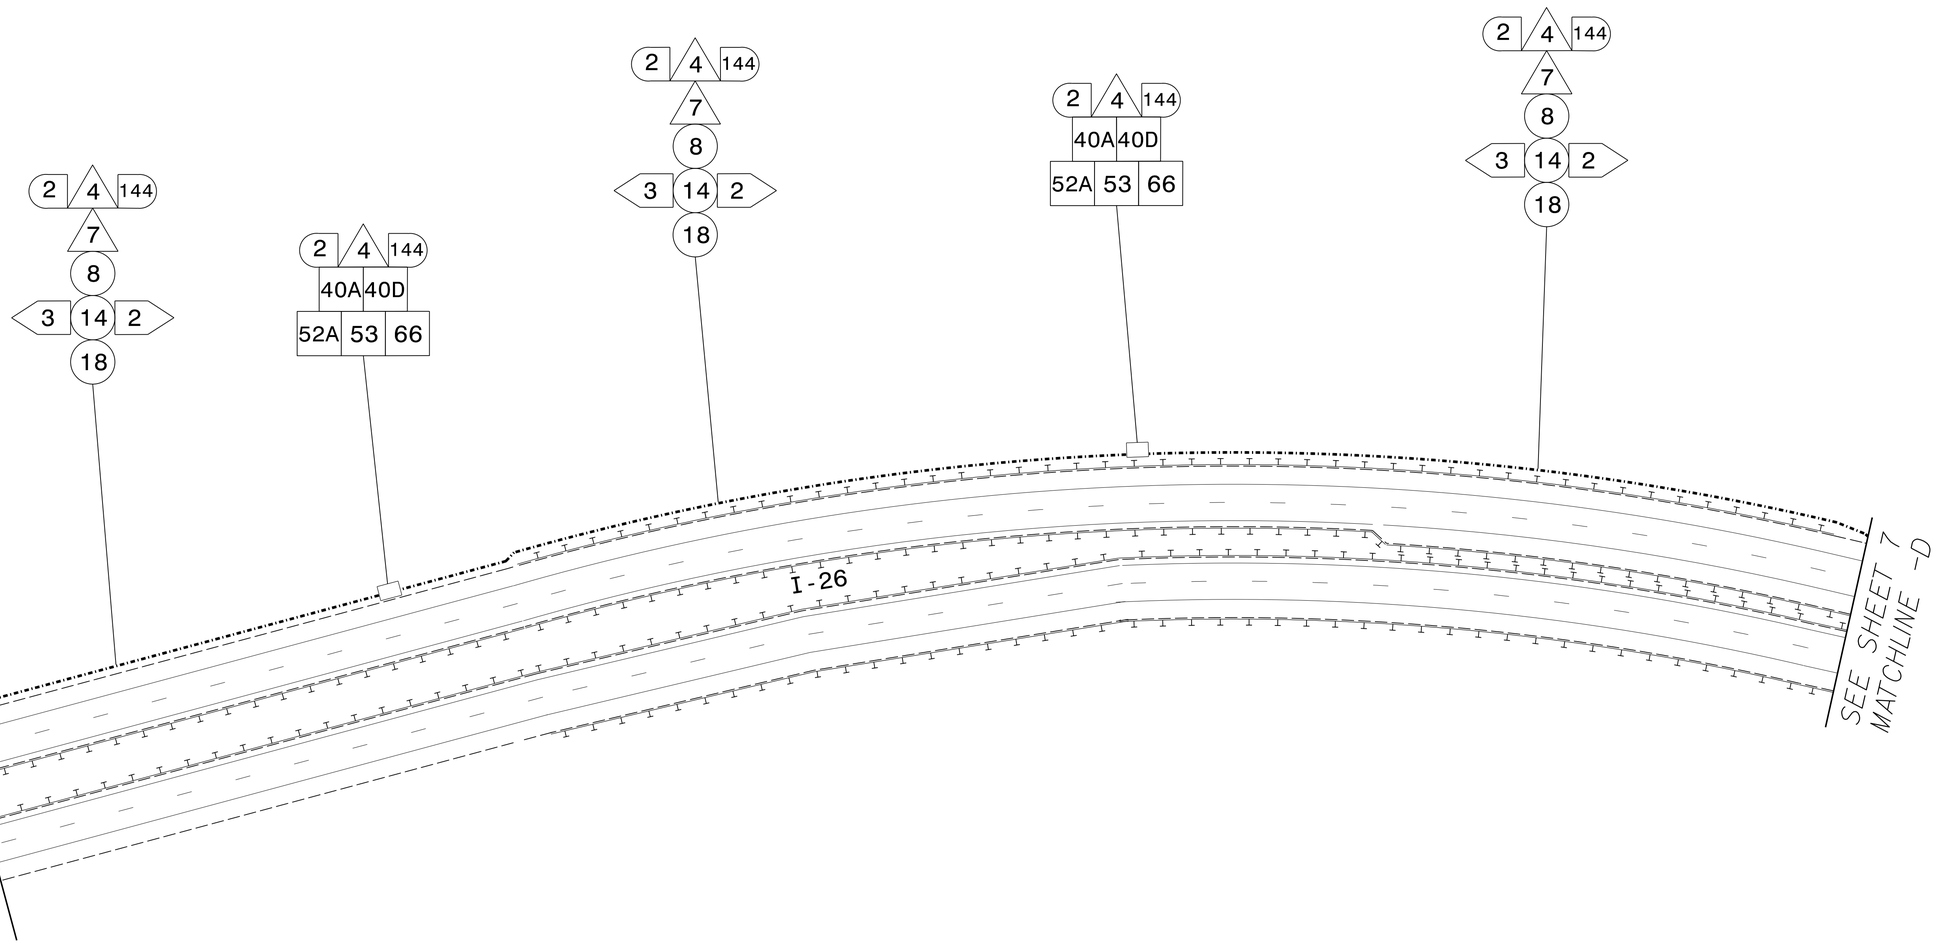

CONDUIT LAYOUT
BLUE = 144 FO (SPARE)
ORANGE = 144 FO (ACTIVE)
GREEN = SPARE
RED = POWER

NOTES:

1. USE 144 FIBER IN ORANGE DUCT FOR ALL DEVICES ON THIS PROJECT.

AECOM
NC Firm License No.: F-0342
701 Corporate Center Drive
Suite 475 Raleigh, NC 27607
Phone: 919-854-6200

Prepared for the Offices of:
NC Department of Transportation
Integrated Mobility Division
750 N. Greenfield Pkwy., Garner, NC 27529

SCALE
0 50
1"=50'

Communication Cable and Conduit Routing Plans

Division 14 Henderson Co.

PLAN DATE:	December 2020	REVIEWED BY:	S. W. Cox
PREPARED BY:	M. P. Cavenaugh	REVIEWED BY:	F. A. Campbell

REVISIONS	INIT.	DATE

DOCUMENT NOT CONSIDERED FINAL UNLESS ALL SIGNATURES COMPLETED

NORTH CAROLINA PROFESSIONAL SEAL 041673 ENGINEER FRANCE A. CAMPBELL

DocuSigned by:
France Campbell 12/8/2020
-1ED0A4E4208847C...

CADD Filename:

12/7/2020
R-2547BB_I-26_GreenRiver_T02#900_CAD_GIS#910_CAD#70_NCDOT_ITP#Traffic#Signals#Design#Signals#ITS#I-26_ITS_PSH8.dgn
michael.cavenaugh