DocuSign Envelope ID: 531F5FB4-7EBB-4CC3-8D51-376BE748826E

PROJECT REFERENCE NO.	SHEET NO.
15BPR.20	ITS-11

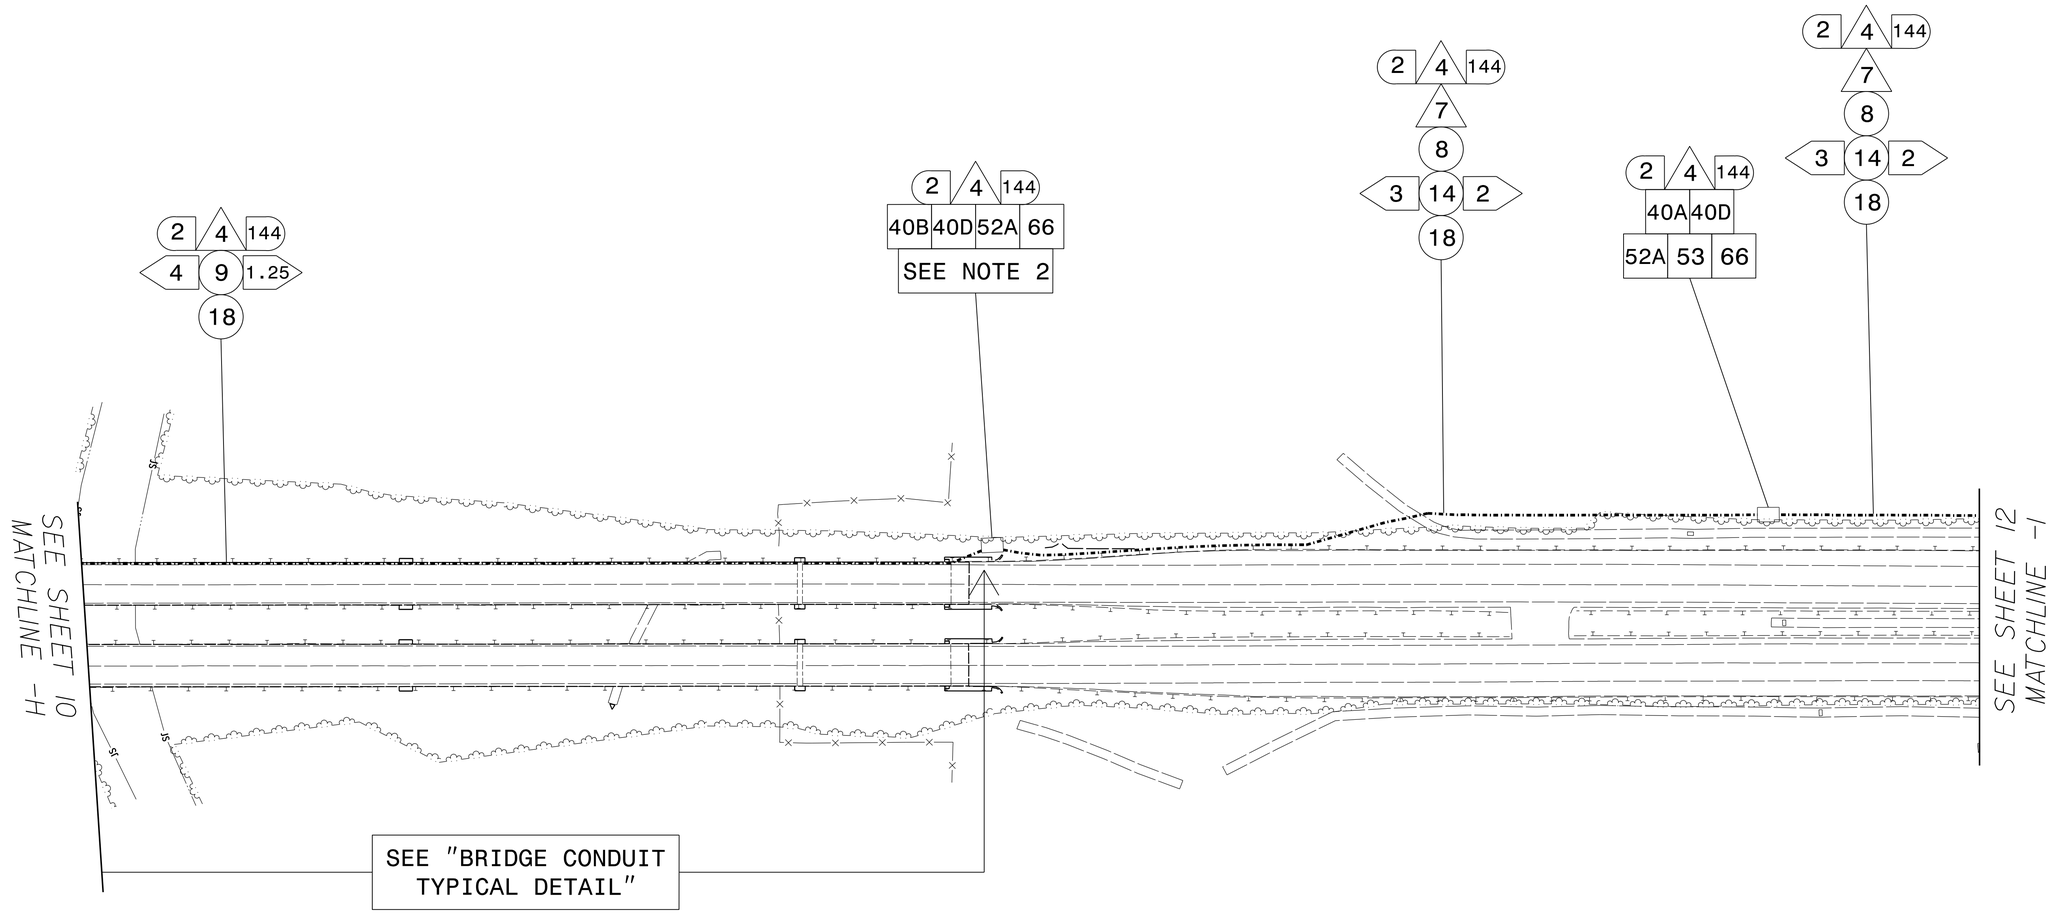

CONDUIT LAYOUT
BLUE = 144 FO (SPARE)
ORANGE = 144 FO (ACTIVE)
GREEN = SPARE
RED = POWER

NOTES:

1. USE 144 FIBER IN ORANGE DUCT FOR ALL DEVICES ON THIS PROJECT.
2. STORE 50 FEET OF COMMUNICATION CABLE

AECOM
NC Firm License No.: F-0342
701 Corporate Center Drive
Suite 475 Raleigh, NC 27607
Phone: 919-854-6200

Prepared for the Offices of:
STATE OF NORTH CAROLINA DEPARTMENT OF TRANSPORTATION
Transportation Mobility and Safety Division
Intelligent Transportation Systems Section
750 N. Greenfield Pkwy., Garner, NC 27529

SCALE 0 50 1"=50'

Communication Cable and Conduit Routing Plans

Division 14 Henderson Co.

PLAN DATE: December 2020	REVIEWED BY: S. W. Cox		
PREPARED BY: M. P. Cavenaugh	REVIEWED BY: F. A. Campbell		
REVISIONS		INIT.	DATE

DOCUMENT NOT CONSIDERED FINAL UNLESS ALL SIGNATURES COMPLETED

NORTH CAROLINA PROFESSIONAL SEAL 041673 ENGINEER FRANCE A. CAMPBELL

DocuSigned by:
France Campbell 12/8/2020
-1B0B4E4208847C...

CADD Filename:

12/7/2020
R:\ITS\ITS-26_GreenRiver_I02#900_CAD_GIS#910_CAD#70_NCDOT_TIP#Traffic#Signals#Design#Signals#ITS#I-26_ITS_PSH13.dgn
michael.cavenaugh