DocuSign Envelope ID: 531F5FB4-7EBB-4CC3-8D51-376BE748826E

PROJECT REFERENCE NO.	SHEET NO.
15BPR.20	ITS-12

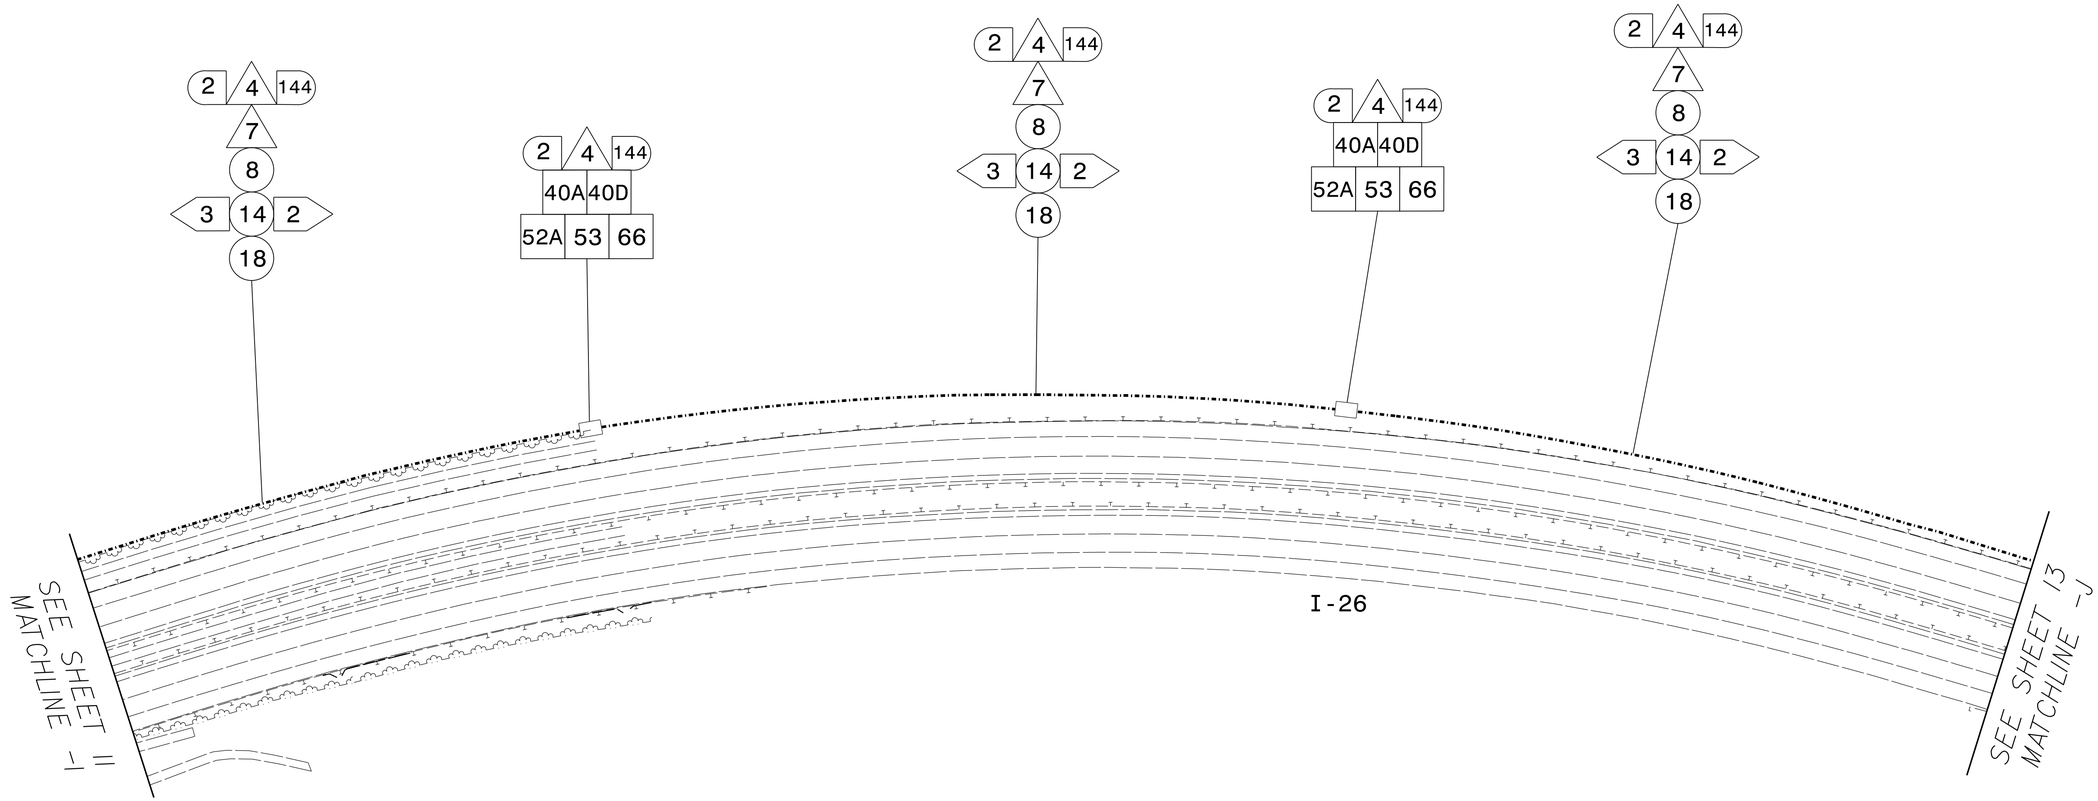

CONDUIT LAYOUT
BLUE = 144 FO (SPARE)
ORANGE = 144 FO (ACTIVE)
GREEN = SPARE
RED = POWER

NOTES:

1. USE 144 FIBER IN ORANGE DUCT FOR ALL DEVICES ON THIS PROJECT.

AECOM
NC Firm License No.: F-0342
701 Corporate Center Drive
Suite 475 Raleigh, NC 27607
Phone: 919-854-6200

Prepared for the Offices of:
750 N. Greenfield Pkwy., Garner, NC 27529

SCALE 0 50
1"=50'

Communication Cable and Conduit Routing Plans

Division 14 Henderson Co.

PLAN DATE: December 2020 REVIEWED BY: S. W. Cox
PREPARED BY: M. P. Cavenaugh REVIEWED BY: F. A. Campbell

REVISIONS	INIT.	DATE

DOCUMENT NOT CONSIDERED FINAL UNLESS ALL SIGNATURES COMPLETED

NORTH CAROLINA PROFESSIONAL SEAL 041673 ENGINEER FRANCE A. CAMPBELL

DocuSigned by:
France Campbell 12/8/2020
110D84E42088476...

CADD Filename:

12/7/2020
B24608 ITS-I-26_GreenRiver_T024900_CAD_GIS#910_CAD#70_NCDOT_TIP#Traffic#Signals#Design#Signals#ITS#I-26_ITS_PSH14.dgn
michael.cavenaugh