DocuSign Envelope ID: 531F5FB4-7EBB-4CC3-8D51-376BE748826E

PROJECT REFERENCE NO.	SHEET NO.
15BPR.20	ITS-14

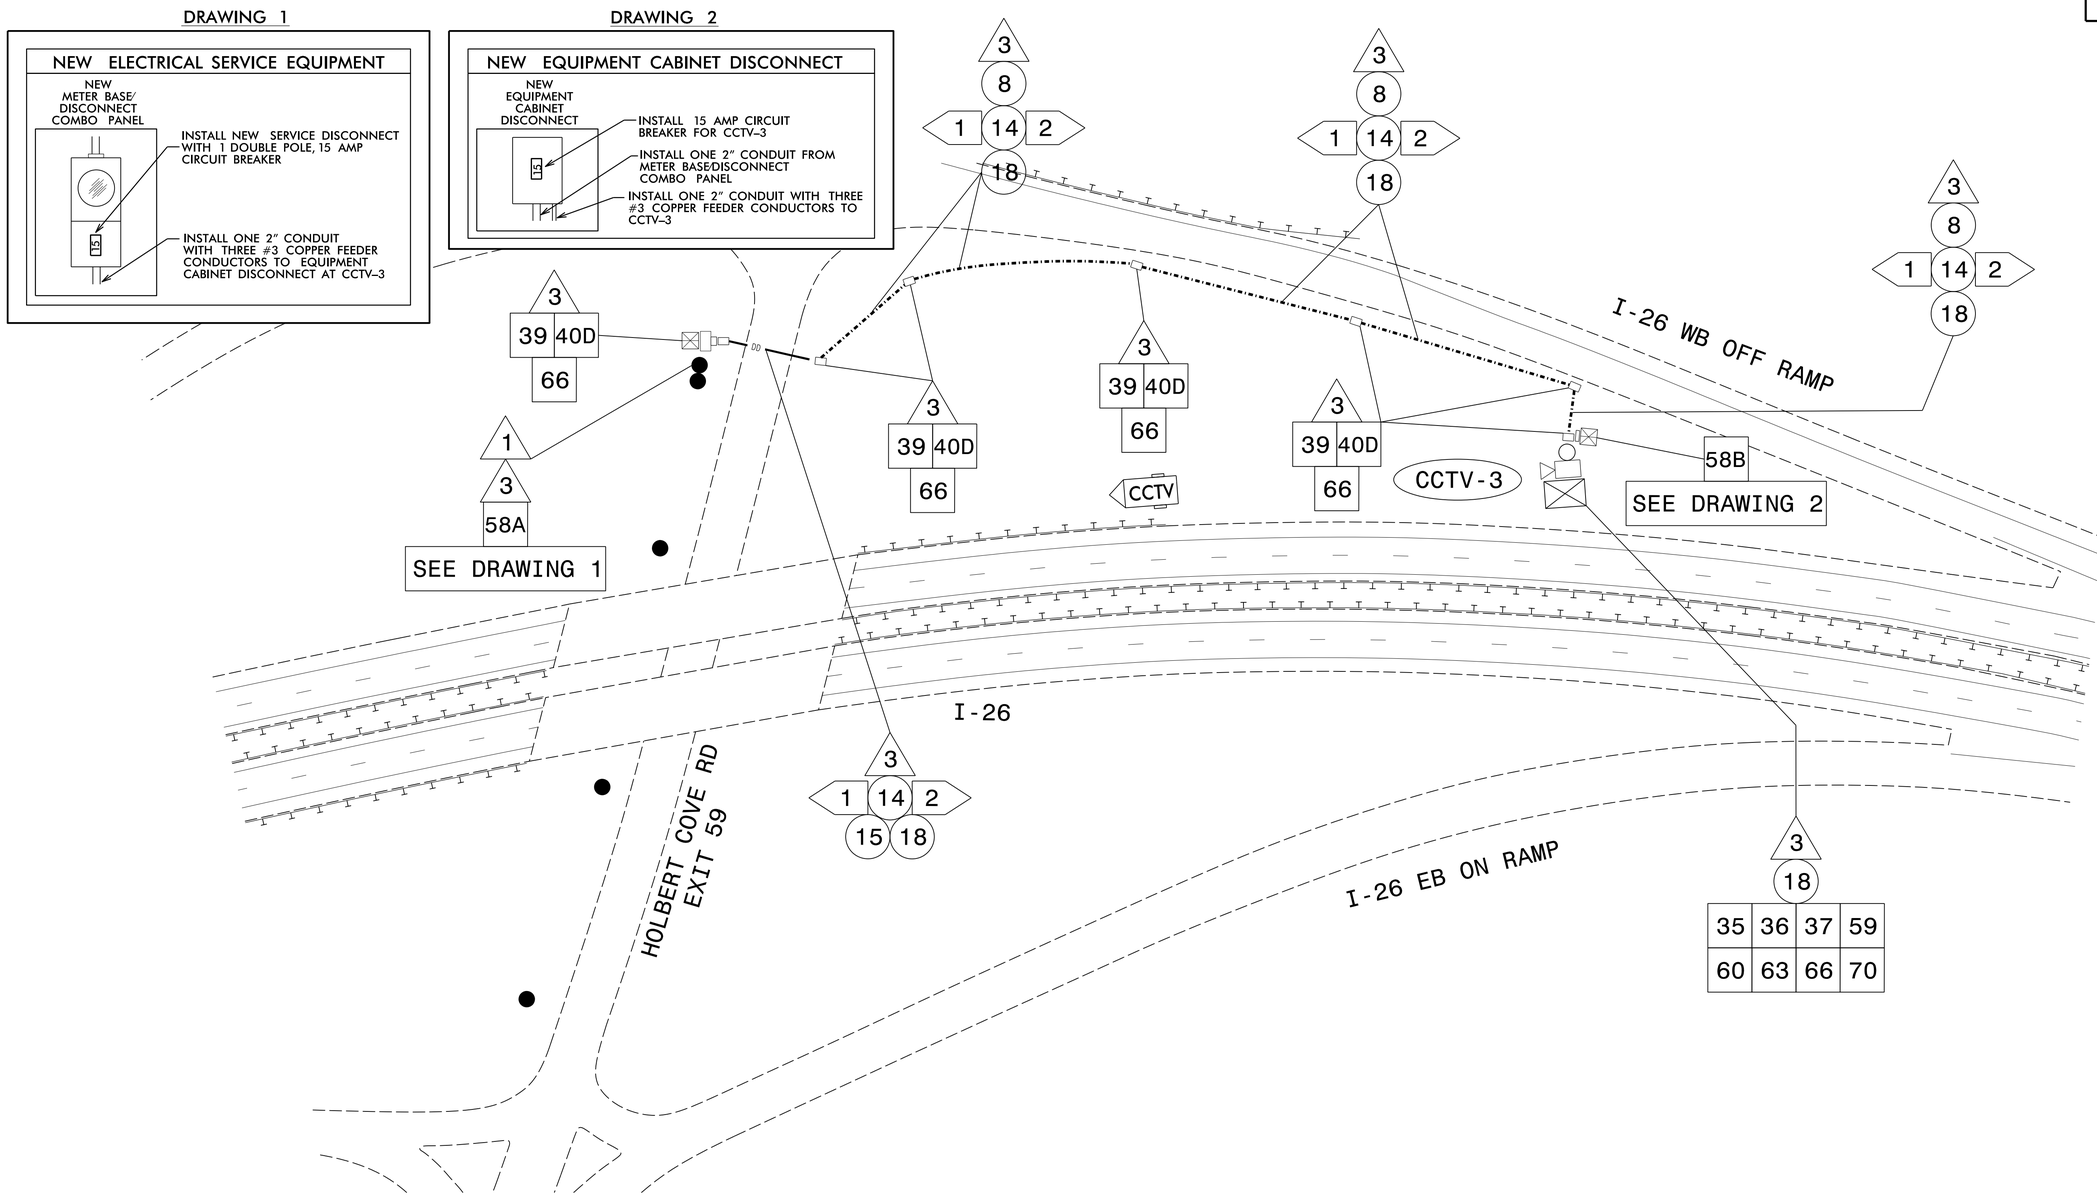

CONDUIT LAYOUT
BLUE = 144 FO (SPARE)
ORANGE = 144 FO (ACTIVE)
GREEN = SPARE
RED = POWER

DOCUMENT NOT CONSIDERED FINAL UNLESS ALL SIGNATURES COMPLETED

AECOM
NC Firm License No.: F-0342
701 Corporate Center Drive
Suite 475 Raleigh, NC 27607
Phone: 919-854-6200

Prepared for the Offices of:
Transportation Mobility and Safety Division
STATE OF NORTH CAROLINA
DEPARTMENT OF TRANSPORTATION
Intelligent Transportation Systems Section
750 N. Greenfield Pkwy., Garner, NC 27529

Communication Cable and Conduit Routing Plans

Division 14 Polk Co.

PLAN DATE:	December 2020	REVIEWED BY:	S. W. Cox
PREPARED BY:	M. P. Cavenaugh	REVIEWED BY:	F. A. Campbell

REVISIONS	INIT.	DATE

SCALE 0 50 1"=50'

NORTH CAROLINA PROFESSIONAL SEAL 041673 ENGINEER FRANCE A. CAMPBELL

DocuSigned by: France Campbell 12/8/2020
119D84E42088470...

CADD Filename:

12/7/2020
P:\60587170-I-26_GreenRiver_TO2\900_CAD_GIS\910_CAD\70_NCDOT_TIP\Traffic\Signals\Design\Signals\ITS\I-26_ITS_PSH16.dgn
michael.cavenaugh