DocuSign Envelope ID: 531F5FB4-7EBB-4CC3-8D51-376BE748826E

PROJECT REFERENCE NO.	SHEET NO.
15BPR.20	ITS-15

DRAWING 1

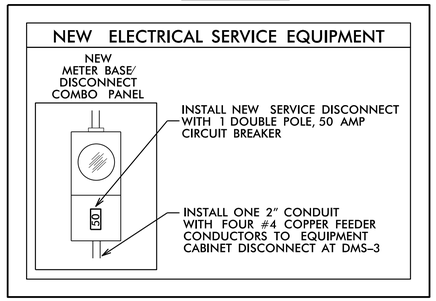

DRAWING 2

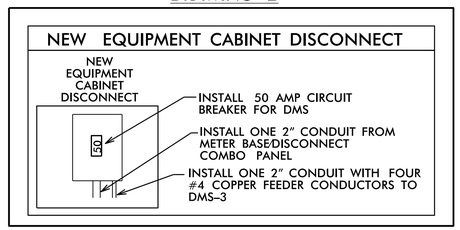

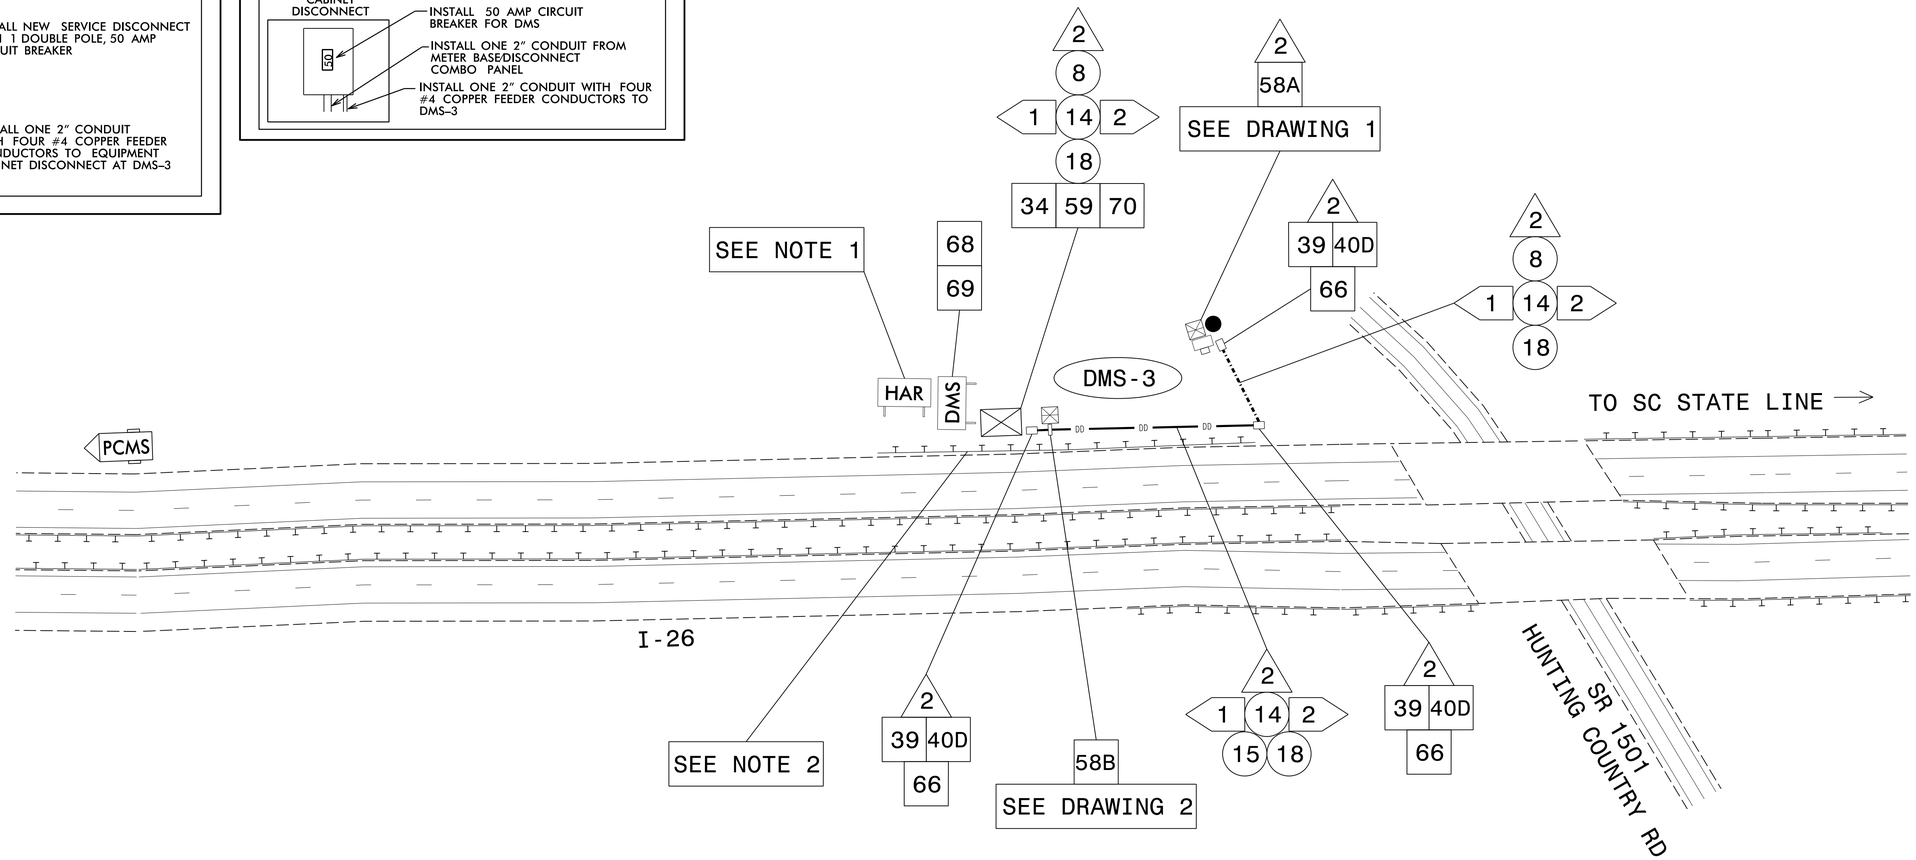

NOTES:

1. REMOVE EXISTING HIGHWAY ADVISORY RADIO SIGN (HAR) AND RETURN TO NCDOT.
2. 250′ PROPOSED GUARDRAIL.

AECOM
NC Firm License No.: F-0342
701 Corporate Center Drive
Suite 475 Raleigh, NC 27607
Phone: 919-854-6200

Prepared for the Offices of:

750 N. Greenfield Pkwy., Garner, NC 27529

SCALE 0 50 1"=50'

Communication Cable and Conduit Routing Plans

Division 14 Polk Co.

PLAN DATE:	December 2020	REVIEWED BY:	S. W. Cox
PREPARED BY:	M. P. Cavenaugh	REVIEWED BY:	F. A. Campbell

REVISIONS	INIT.	DATE

DOCUMENT NOT CONSIDERED FINAL UNLESS ALL SIGNATURES COMPLETED

NORTH CAROLINA PROFESSIONAL SEAL 041673 ENGINEER FRANCE A. CAMPBELL

DocuSigned by: France Campbell 12/8/2020
11B0B4E420B847...

CADD Filename:

12/7/2020
R:\ACSS\270-I-26_GreenRiver_TGZ\900_CAD_GIS\910_CAD\70_NCDOT_TIP\Traffic\Signals\Design\Signals\ITS\I-26_ITS_PSH17A.dgn
mtchapl-cavenaugh