DocuSign Envelope ID: 531F5FB4-7EBB-4CC3-8D51-376BE748826E

| PROJECT REFERENCE NO. | SHEET NO. |
|---|---|
| 15BPR.20 | ITS-20 |

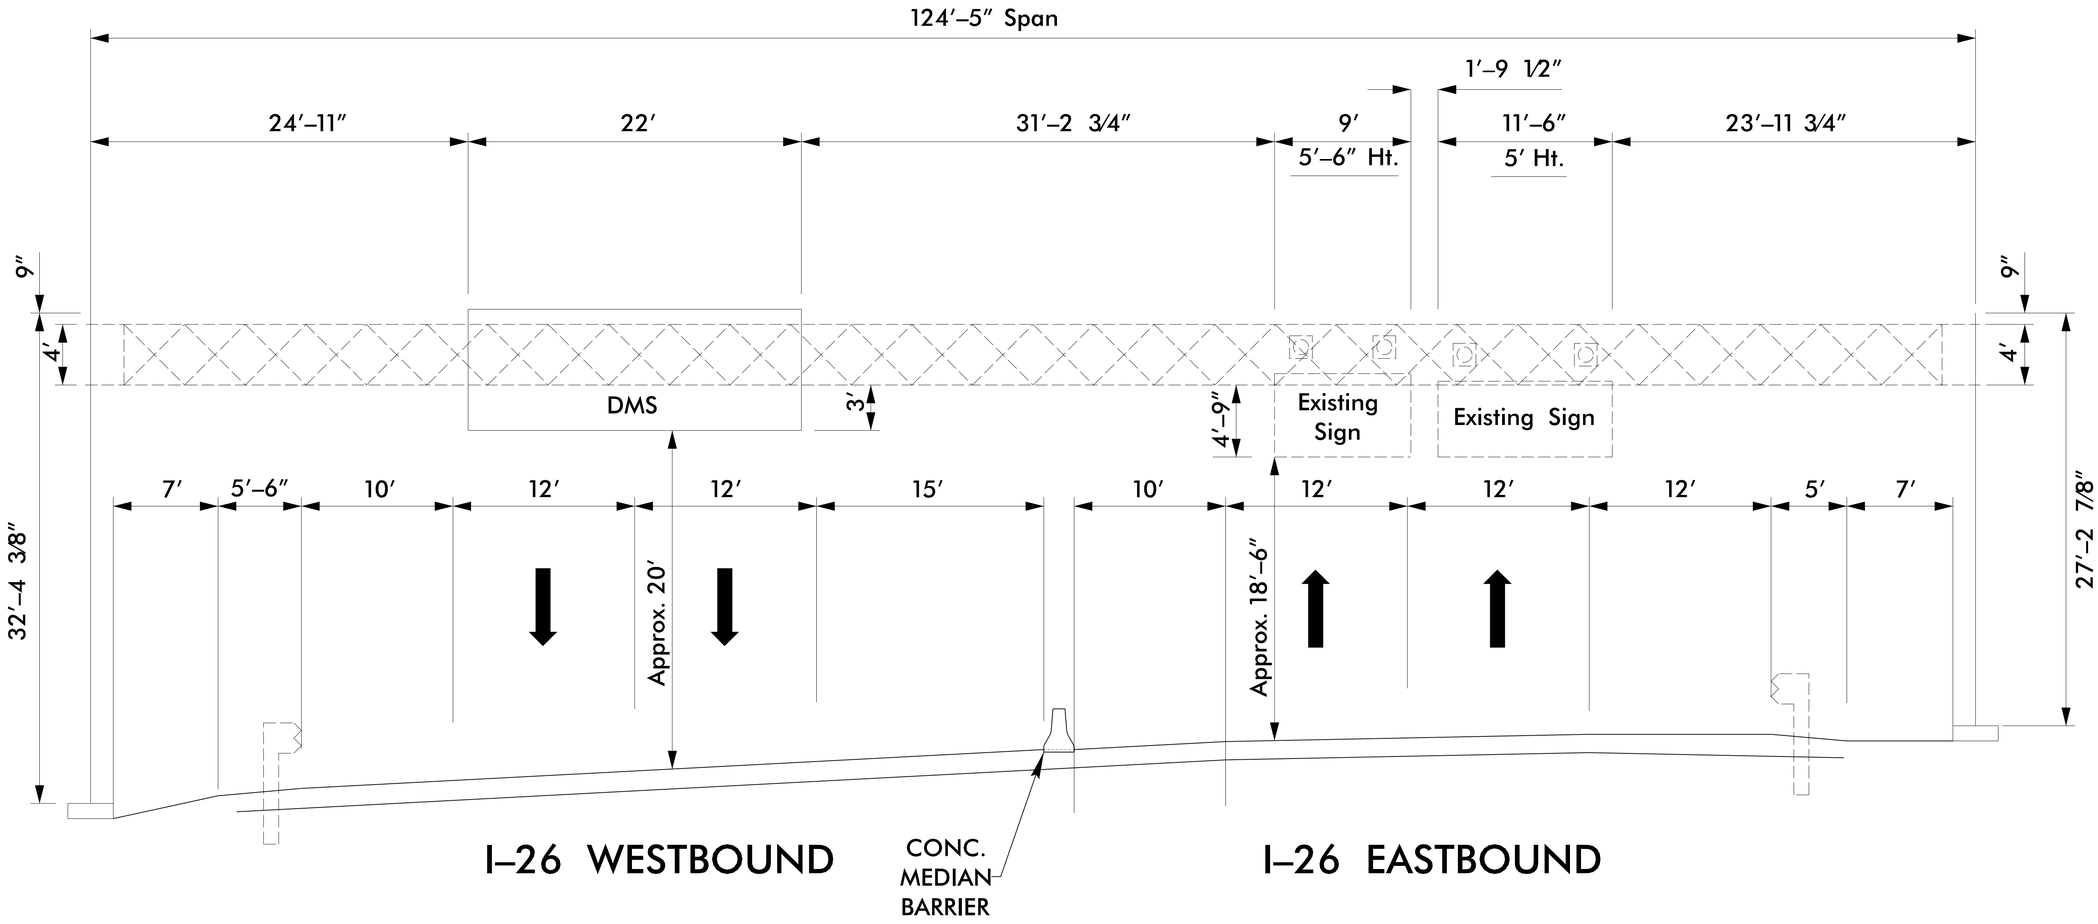


+/– 545′ East From Milemarker 55

AECOM
NC Firm License No.: F-0342
701 Corporate Center Drive
Suite 475 Raleigh, NC 27607
Phone: 919-854-6200

Prepared for the Offices of:
Transportation Mobility and Safety Division
North Carolina Department of Transportation
750 N. Greenfield Pkwy., Garner, NC 27529

SCALE
0 5
1″ = 5′

# Elevation View
# DMS-1
# I-26 WB

Division 14 Henderson Co.

| PLAN DATE: | December 2020 | REVIEWED BY: | S. W. Cox |
|---|---|---|---|
| PREPARED BY: | M. P. Cavenaugh | REVIEWED BY: | F. A. Campbell |

| REVISIONS | INIT. | DATE |
|---|---|---|
| | | |

DOCUMENT NOT CONSIDERED FINAL UNLESS ALL SIGNATURES COMPLETED

NORTH CAROLINA PROFESSIONAL SEAL 041673 ENGINEER FRANCIS A. CAMPBELL

DocuSigned by:
Francis Campbell 12/8/2020
110D84E420B847C...

CADD Filename:

12/7/2020
R-4605B_TO-I-26_GreenRiver_TD24900_CAD_GIS#910_CAD#70_NCDOT_TIP#TrafficSignals#DesignSignals#ITS#I-26_ITS_PSH21.dgn
mtchael.cavenaugh