DocuSign Envelope ID: 531F5FB4-7EBB-4CC3-8D51-376BE748826E

PROJECT REFERENCE NO.	SHEET NO.
15BPR.20	ITS-23

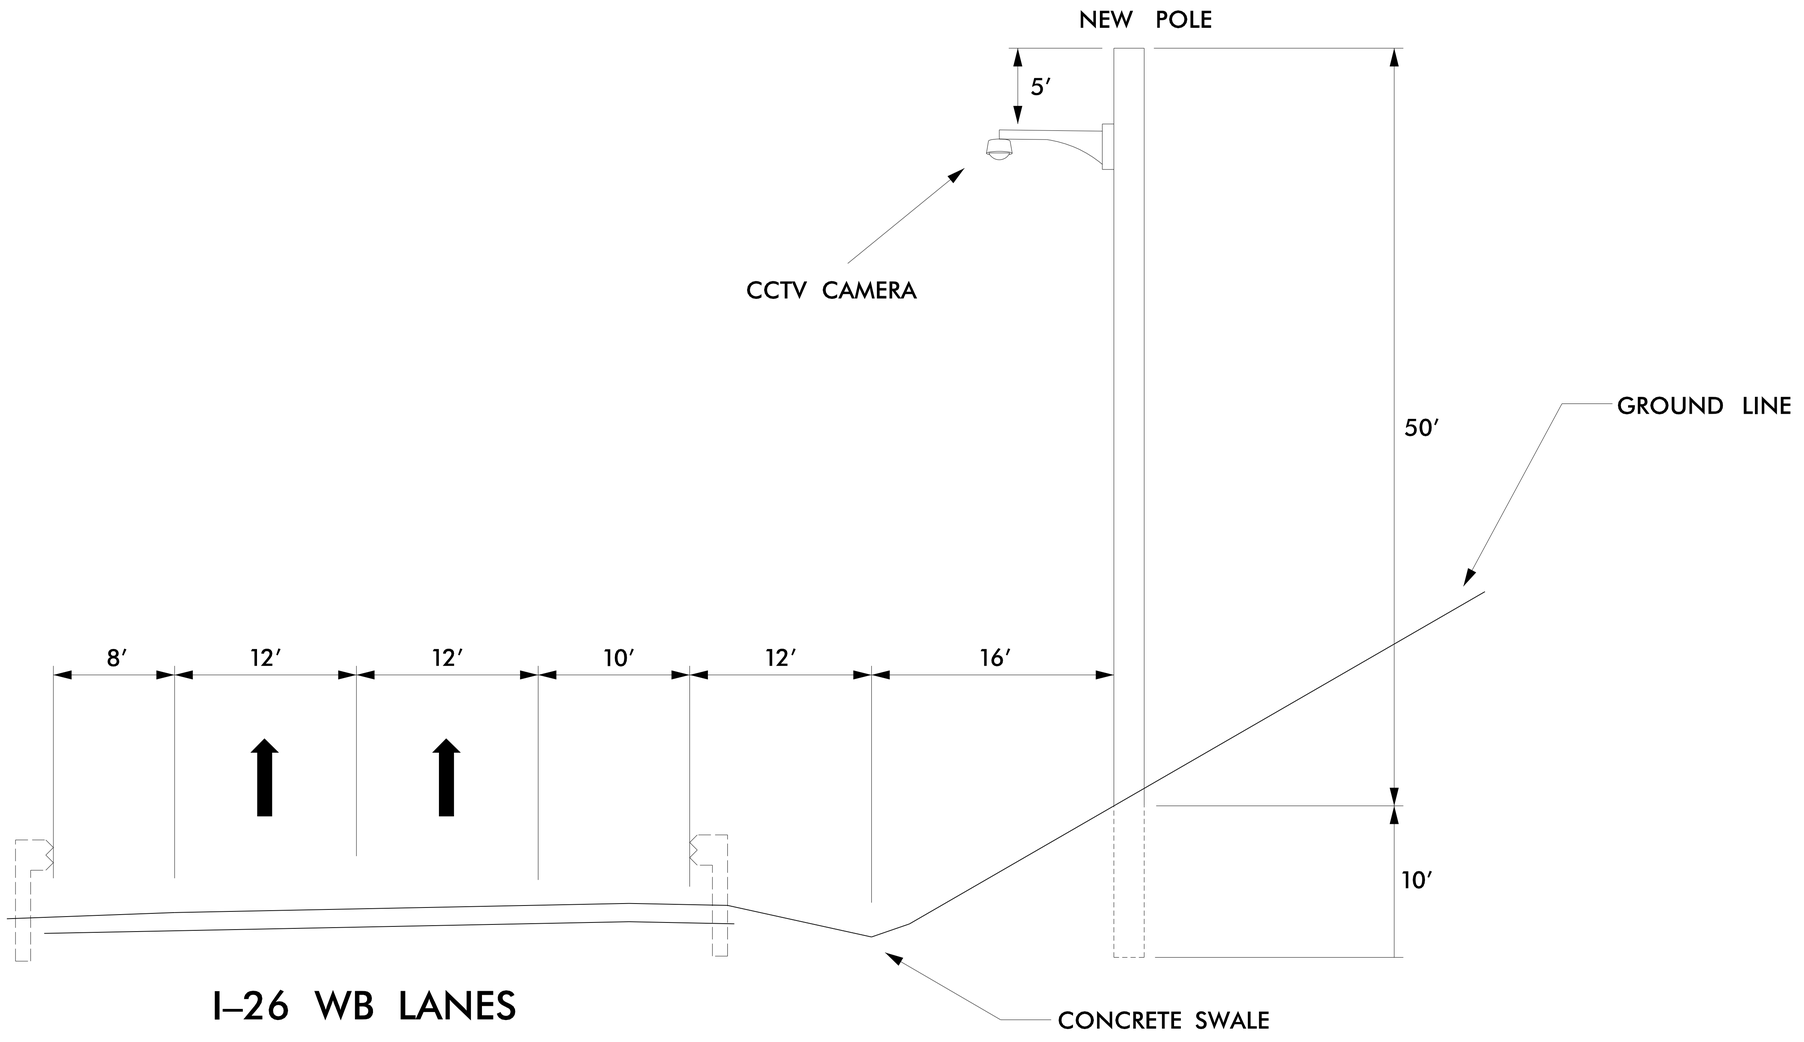

+/– 720′ East From Milemarker 54

DOCUMENT NOT CONSIDERED FINAL UNLESS ALL SIGNATURES COMPLETED

AECOM
NC Firm License No.: F-0342
701 Corporate Center Drive
Suite 475 Raleigh, NC 27607
Phone: 919-854-6200

Prepared for the Offices of:
750 N. Greenfield Pkwy., Garner, NC 27529

SCALE 0 5
1" = 5'

Elevation View
CCTV-1
I-26 EB
Division 14 Henderson Co.

PLAN DATE:	December 2020	REVIEWED BY:	S. W. Cox
PREPARED BY:	M. P. Cavenaugh	REVIEWED BY:	F. A. Campbell

REVISIONS	INIT.	DATE

NORTH CAROLINA PROFESSIONAL SEAL 041673 ENGINEER FRANCE A. CAMPBELL

DocuSigned by:
France Campbell 12/8/2020
119D84E4208847C

CADD Filename:

12/7/2020
P:\60587170-I-26_GreenRiver_TO2\900_CAD_GIS\910_CAD\70_NCDOT_TIP\Traffic\Signals\Design\Signals\ITS\I-26_ITS_PSH22.dgn
michael.cavenaugh