DocuSign Envelope ID: 531F5FB4-7EBB-4CC3-8D51-376BE748826E

PROJECT REFERENCE NO.	SHEET NO.
15BPR.20	ITS-25

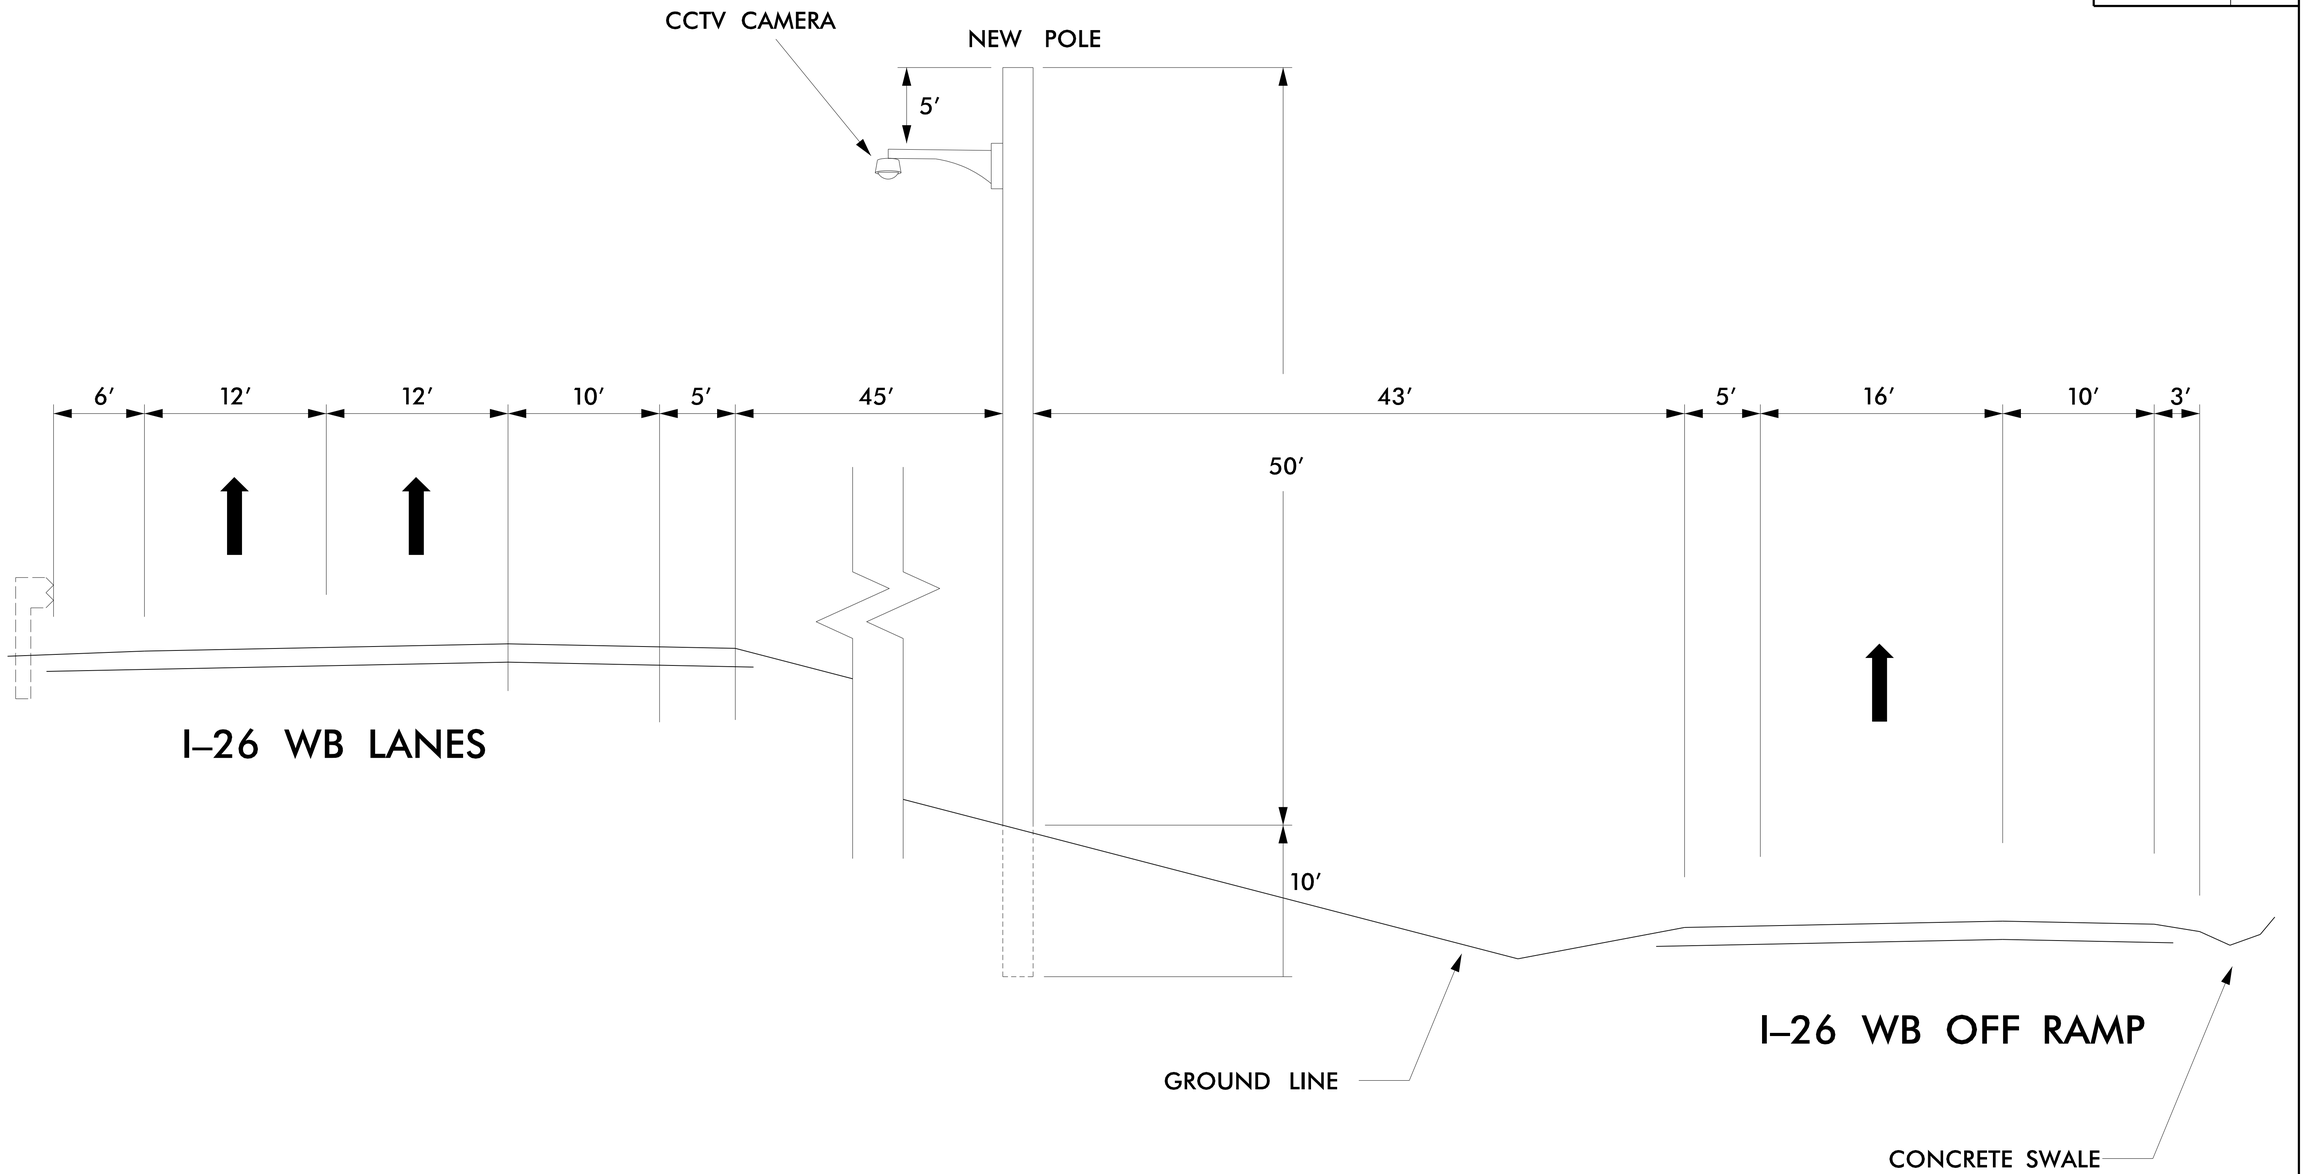

+/– 1900′ East From Milemarker 59

DOCUMENT NOT CONSIDERED FINAL UNLESS ALL SIGNATURES COMPLETED

AECOM
NC Firm License No.: F-0342
701 Corporate Center Drive
Suite 475 Raleigh, NC 27607
Phone: 919-854-6200

Prepared for the Offices of:
Intelligent Transportation Systems Section
Traffic Management Unit
STATE OF NORTH CAROLINA
DEPARTMENT OF TRANSPORTATION
750 N. Greenfield Pkwy., Garner, NC 27529

Elevation View
CCTV-3
I-26 WB
Division 14 Polk Co.

PLAN DATE:	December 2020	REVIEWED BY:	S. W. Cox
PREPARED BY:	M. P. Cavenaugh	REVIEWED BY:	F. A. Campbell

SCALE 0 5 1" = 5′

REVISIONS	INIT.	DATE

NORTH CAROLINA PROFESSIONAL SEAL 041673 ENGINEER FRANCE A. CAMPBELL

DocuSigned by:
France Campbell 12/8/2020
119D84E42088470

CADD Filename:

12/7/2020
P:\60587170-I-26_GreenRiver_TO2\900_CAD_GIS\910_CAD\70_NCDOT_TIP\Traffic\Signals\Design\Signals\ITS\I-26_ITS_PSH24.dgn
michael.cavenaugh