DocuSign Envelope ID: BA8D1BA6-D889-4D72-9E82-52590B1A385F

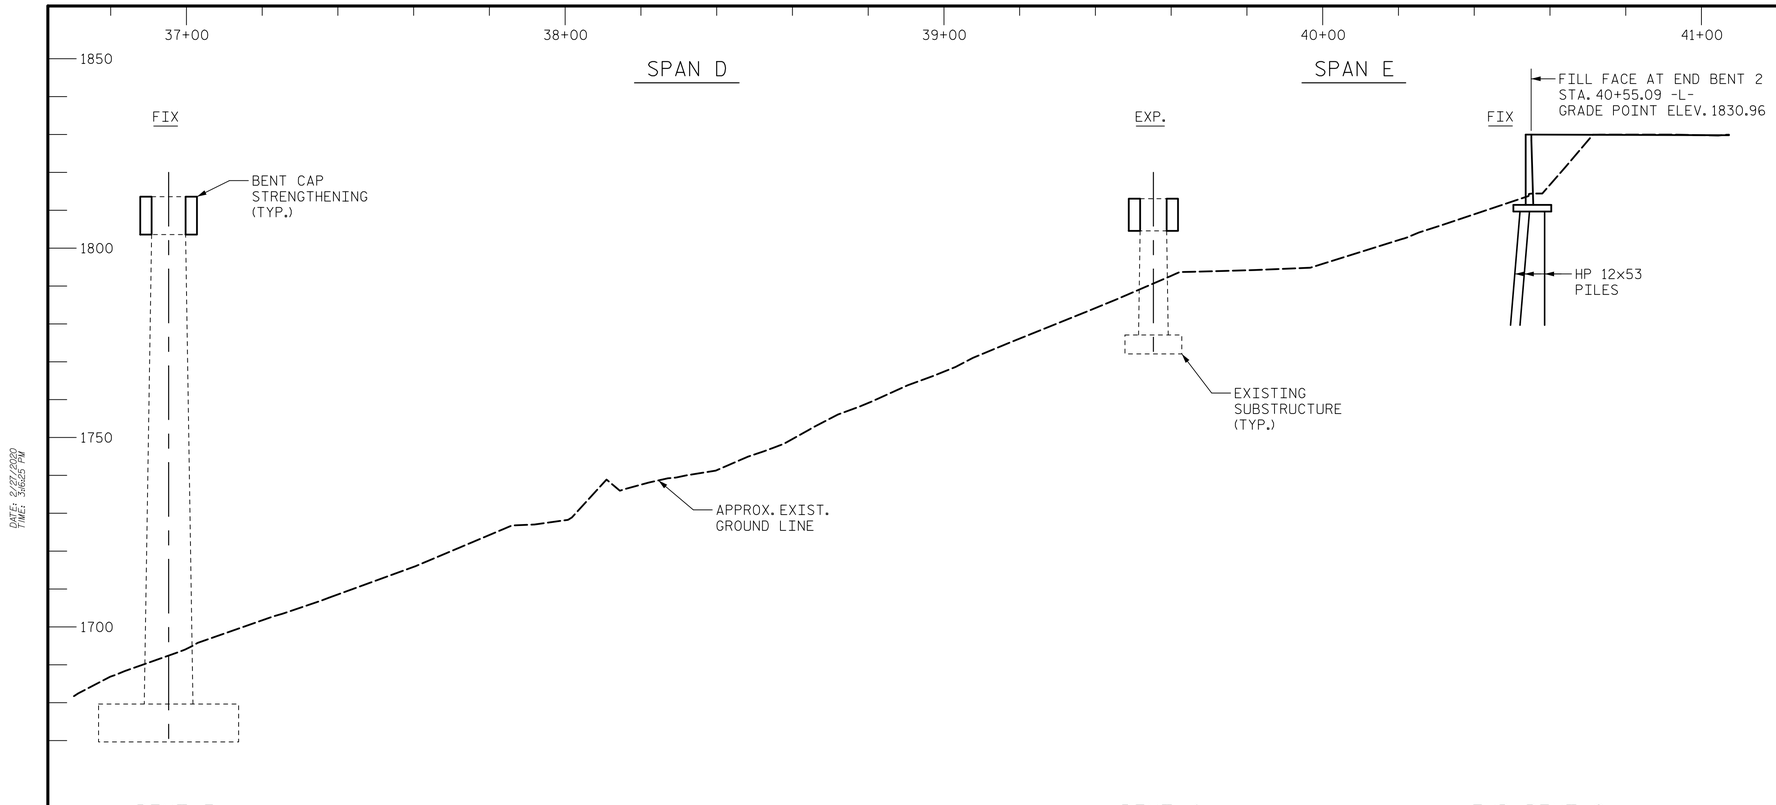

(-)0.3049%

P.I. STA = 29+78.34
EL = 1834.25

P.I. STA = 40+82.09
EL = 1830.88

GRADE DATA -L-

LEGEND

------ EXISTING
——— PROPOSED
▨ DEMOLITION

NOTES:

BENT CAP STRENGTHENING NOT SHOWN IN PLAN VIEW FOR CLARITY.

BRIDGE ORIENTATION CONFORMS TO THE ORIGINAL DESIGN PLANS.

SECTION ALONG -L-

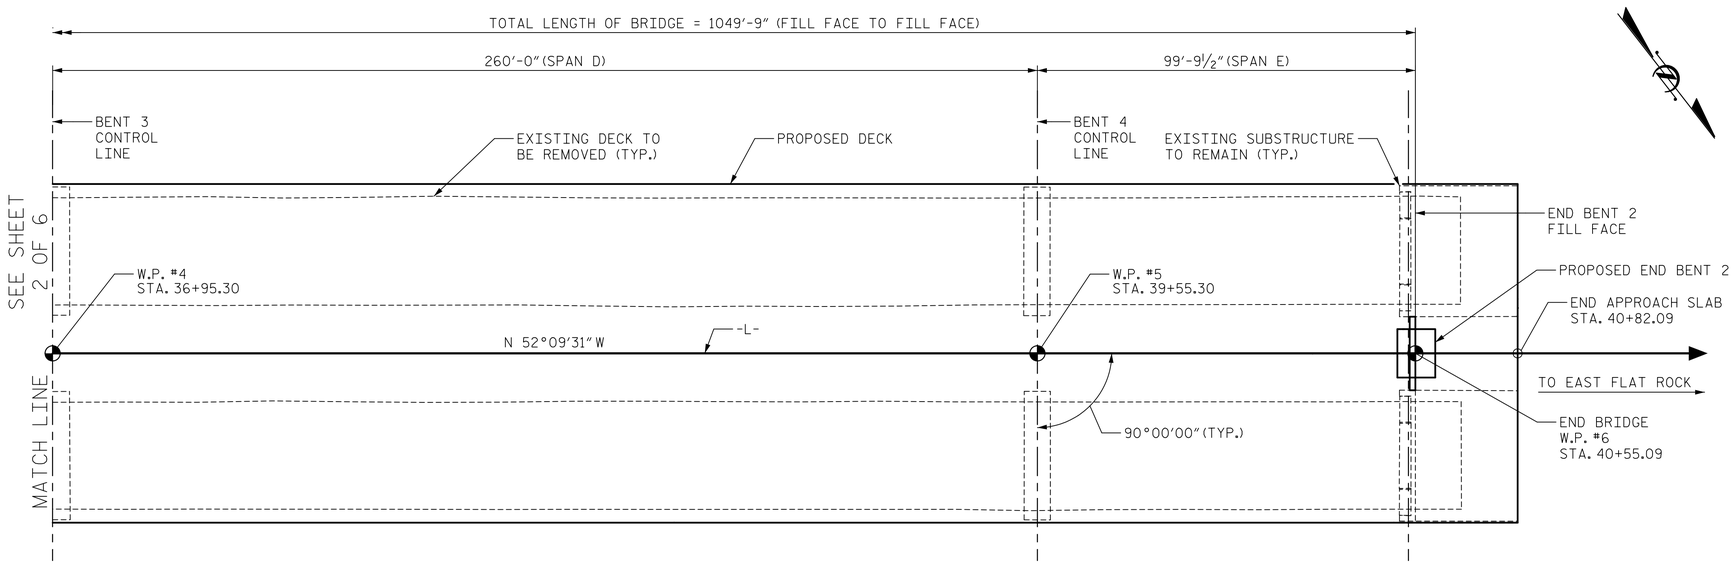

PLAN

DRAWN BY : S. STREDNAK DATE : 11/2018
CHECKED BY : J. SLOAN DATE : 11/2018
DESIGNED BY : N. BROWN/D. TUTTLE DATE : 11/2018
DESIGN CHECKED BY : J. SLOAN/J. LIU DATE : 11/2018

DOCUMENT NOT CONSIDERED FINAL UNLESS ALL SIGNATURES COMPLETED

AECOM
AECOM TECHNICAL SERVICES OF NC, INC.
701 CORPORATE CENTER DRIVE, SUITE 475
RALEIGH, NC 27607
(919) 854-6200 www.aecom.com
AECOM License No. F-0342

NORTH CAROLINA PROFESSIONAL ENGINEER SEAL 035062 JOHN E. SLOAN
11/28/2020

STATE OF NORTH CAROLINA
DEPARTMENT OF TRANSPORTATION
RALEIGH

GENERAL DRAWING

FOR BRIDGE WIDENING AND REHAB ON I-26/US74 OVER GREEN RIVER BETWEEN US25 AND SR1142

PROJECT NO. 15BPR.20
HENDERSON COUNTY
STATION: 35+30.22 -L-
SHEET 3 OF 6 WIDENING AND REHABILITATION OF BRIDGE NOS. 440108 & 440112

REVISIONS						SHEET NO.
NO.	BY:	DATE:	NO.	BY:	DATE:	S-4
1			3			TOTAL SHEETS
2			4			129

USER: Henry.Rosemond
DGN: R:\Structures\04 Drawings\40I_007_15BPR.20_SMU_G03.dgn
DATE: 2/27/2020
TIME: 3:46:25 PM