DocuSign Envelope ID: BA8D1BA6-D889-4D72-9E82-52590B1A385F

DATE: 2/27/2020
TIME: 3:25:40 PM

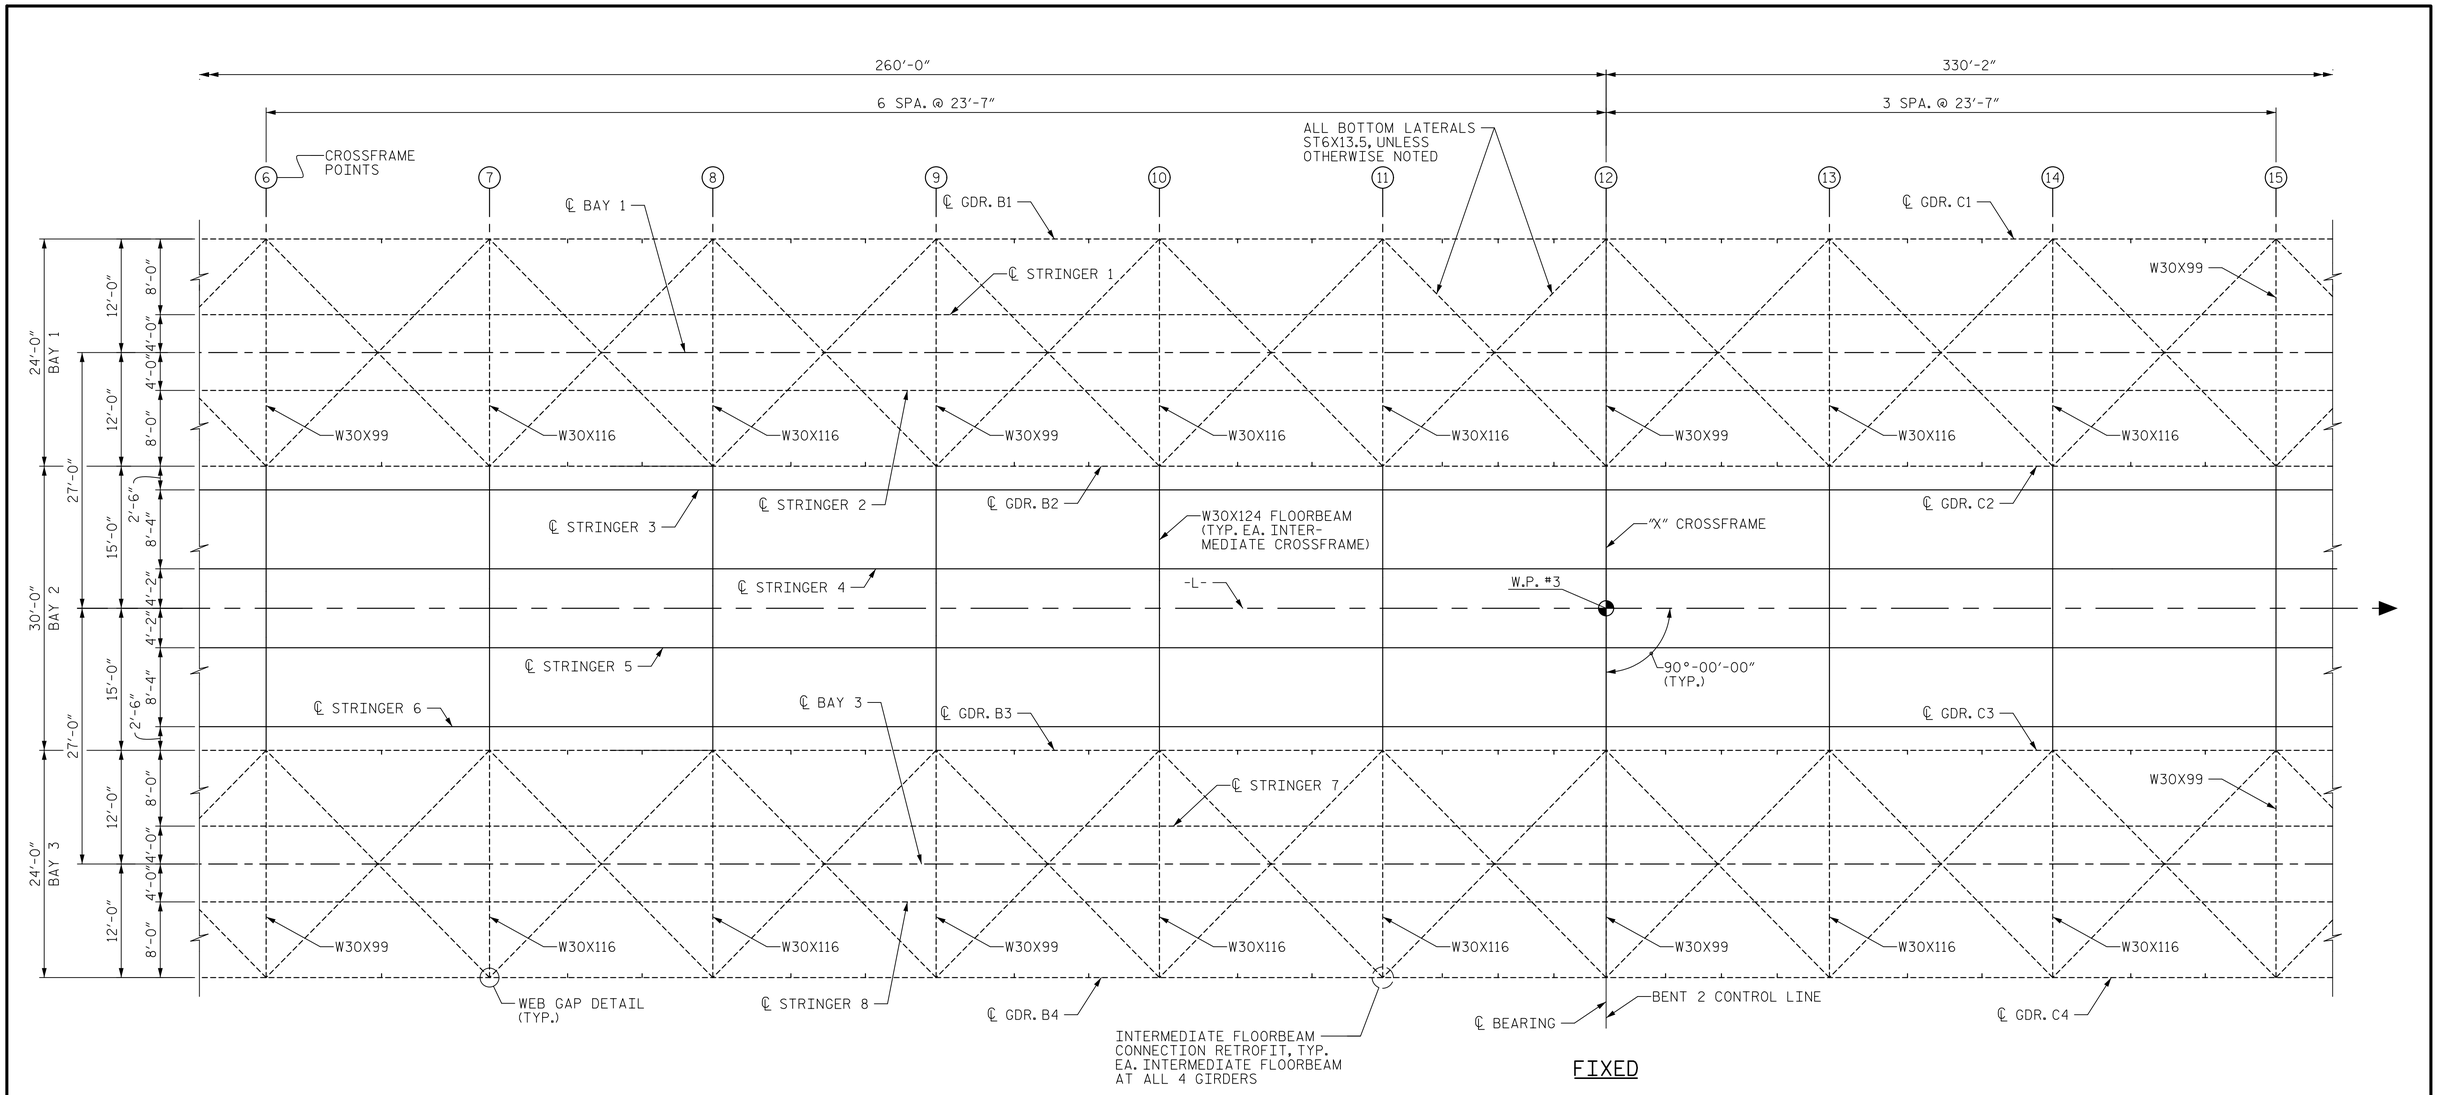


SPAN B

SPAN C

# FRAMING PLAN

FOR NOTES, SEE SHEET 1 OF 5.

PROJECT NO. 15BPR.20

HENDERSON COUNTY

STATION: 35+30.22 -L-



AECOM
AECOM TECHNICAL SERVICES OF NC, INC.
701 CORPORATE CENTER DRIVE, SUITE 475
RALEIGH, NC 27607
(919) 854-6200 www.aecom.com
AECOM License No. F-0342

STATE OF NORTH CAROLINA
DEPARTMENT OF TRANSPORTATION
RALEIGH

SUPERSTRUCTURE

FRAMING PLAN

NORTH CAROLINA PROFESSIONAL ENGINEER SEAL 035062 JOHN E. SLOAN
2/28/2020

| REVISIONS | | | | | | SHEET NO. |
|---|---|---|---|---|---|---|
| NO. | BY: | DATE: | NO. | BY: | DATE: | S-47 |
| 1 | | | 3 | | | TOTAL SHEETS |
| 2 | | | 4 | | | 129 |

DRAWN BY : M. TOM DATE : 11/2018
CHECKED BY : J. SLOAN DATE : 11/2018
DESIGNED BY : N. BROWN/D. TUTTLE DATE : 12/2018
DESIGN CHECKED BY : J. LIU/J. SLOAN DATE : 12/2018

DOCUMENT NOT CONSIDERED FINAL UNLESS ALL SIGNATURES COMPLETED

USER: HenryRosemond
DGN: R:\Structures\04_Drawings\40_093_15BPR.20_SMU_FR2.dgn