DocuSign Envelope ID: BA8D1BA6-D889-4D72-9E82-52590B1A385F

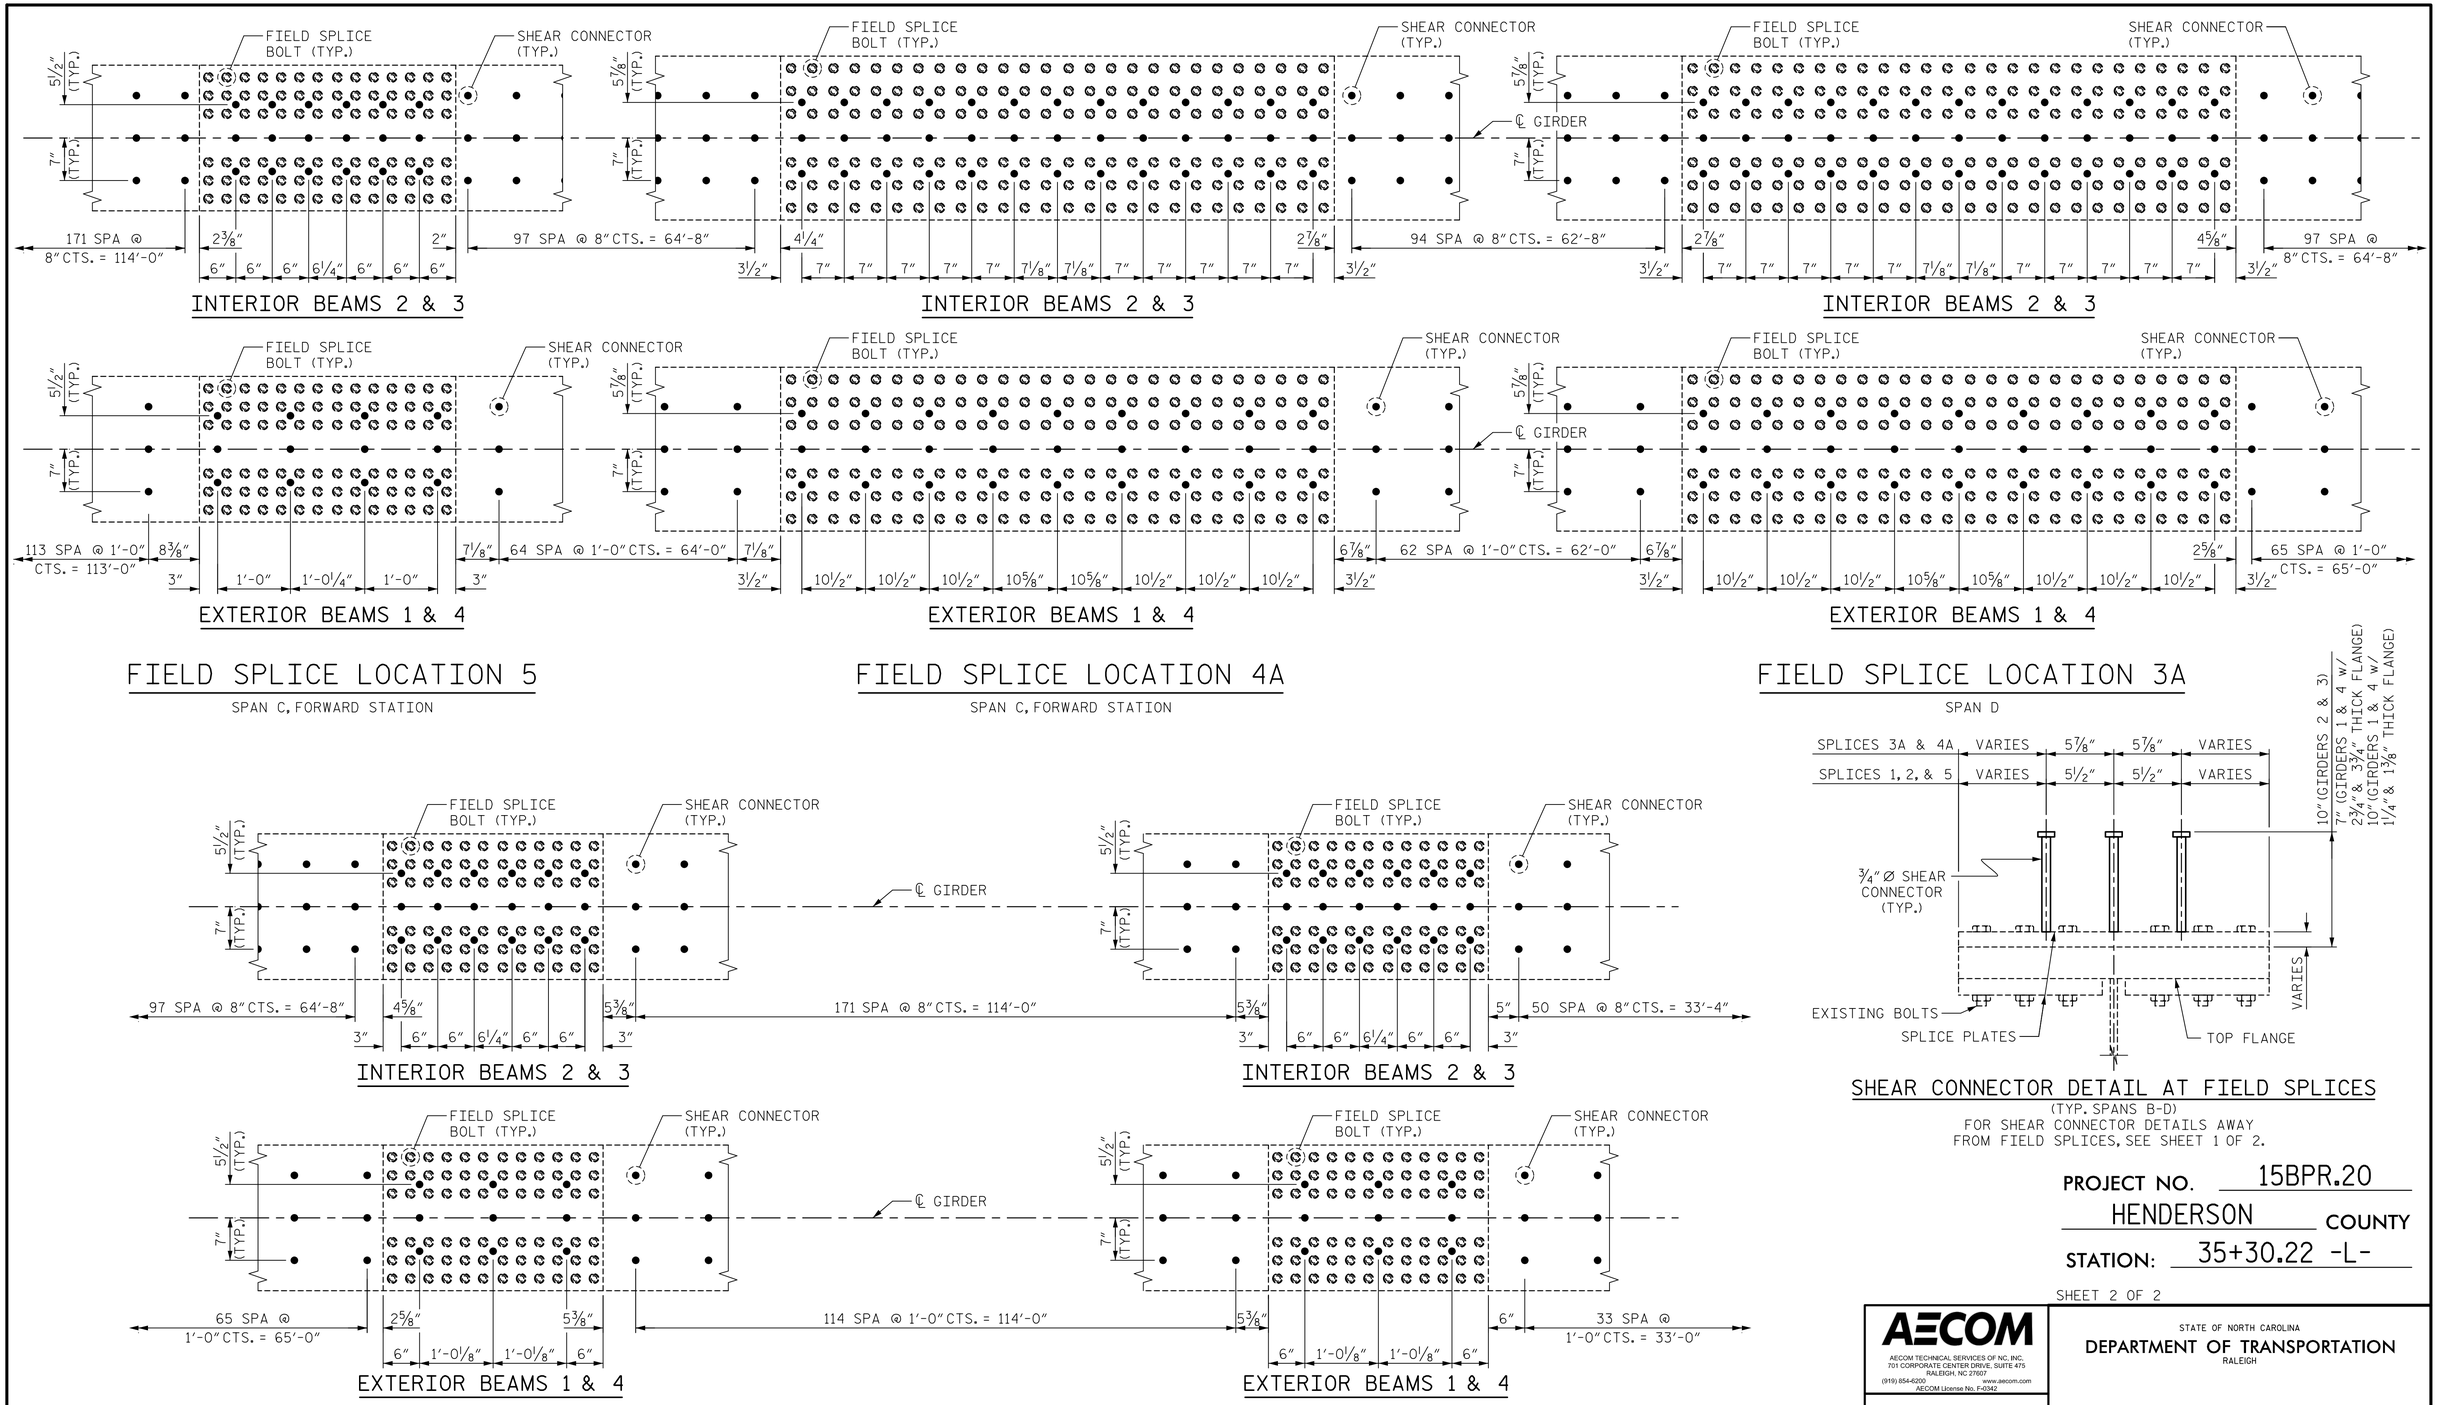

PROJECT NO. 15BPR.20

HENDERSON COUNTY

STATION: 35+30.22 -L-

SHEET 2 OF 2

AECOM

AECOM TECHNICAL SERVICES OF NC, INC.
701 CORPORATE CENTER DRIVE, SUITE 475
RALEIGH, NC 27607
(919) 854-6200 www.aecom.com
AECOM License No. F-0342

STATE OF NORTH CAROLINA
DEPARTMENT OF TRANSPORTATION
RALEIGH

SPANS B-D SHEAR CONNECTOR DETAILS

NORTH CAROLINA PROFESSIONAL SEAL 035062 ENGINEER JOHN E. SLOAN 10/28/2020

REVISIONS							SHEET NO.
NO.	BY:	DATE:	NO.	BY:	DATE:		S-66
1			3				TOTAL SHEETS
2			4				129

DOCUMENT NOT CONSIDERED FINAL UNLESS ALL SIGNATURES COMPLETED

DRAWN BY :	M. CATER	DATE :	10/2019
CHECKED BY :	J. SLOAN	DATE :	10/2019
DESIGNED BY :	D. TUTTLE	DATE :	10/2019
DESIGN CHECKED BY :	J. SLOAN	DATE :	10/2019

LEGEND

- EXISTING BOLT
- SHEAR CONNECTOR

DATE: 2/27/2020
TIME: 3:28:42 PM

USER: Henry.Rosamond
DGN: R:\Structures\04_Drawings\40_127_15BPR.20_SMU_GE16.dgn