DocuSign Envelope ID: BA8D1BA6-D889-4D72-9E82-52590B1A385F

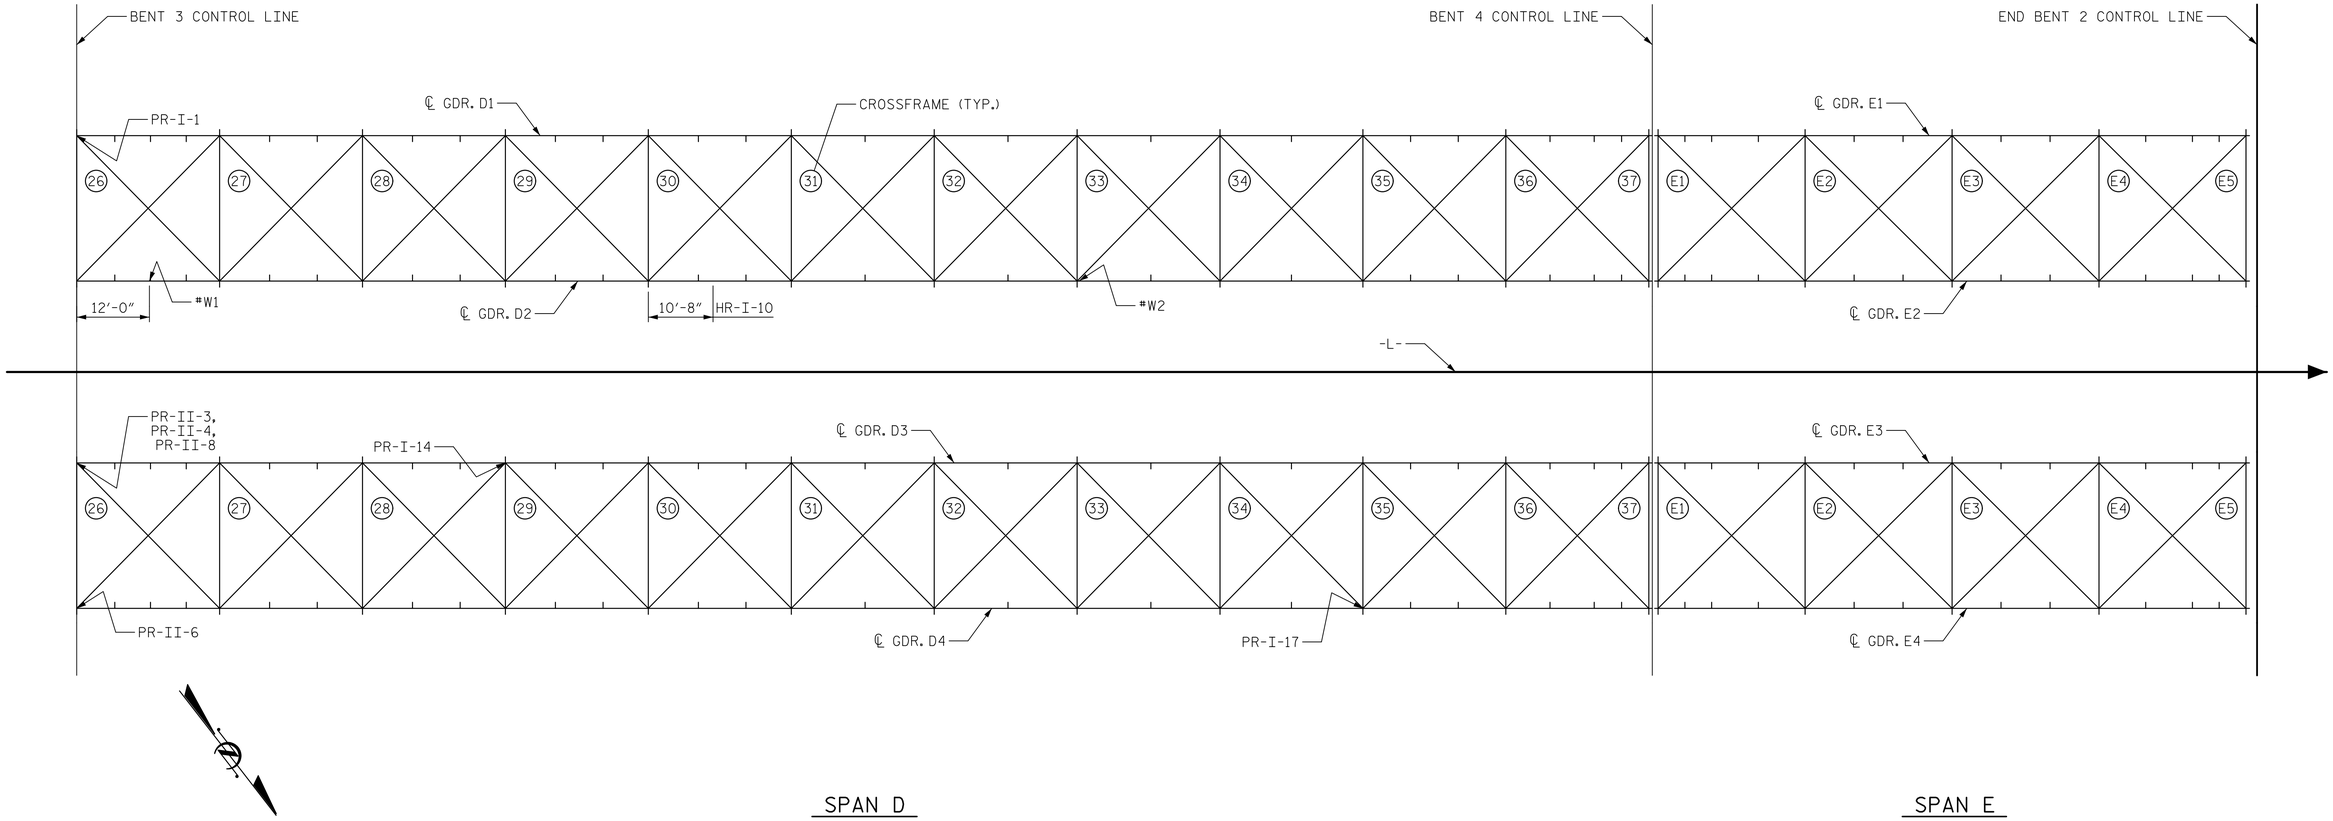

STEEL DEFECT LOCATION SKETCH

PROJECT NO. 15BPR.20

HENDERSON COUNTY

STATION: 35+30.22 -L-

SHEET 3 OF 14

AECOM

AECOM TECHNICAL SERVICES OF NC, INC.
701 CORPORATE CENTER DRIVE, SUITE 475
RALEIGH, NC 27607
(919) 854-6200 www.aecom.com
AECOM License No. F-0342

NORTH CAROLINA PROFESSIONAL SEAL 035062 ENGINEER JOHN E. SLOAN 2/28/2020

STATE OF NORTH CAROLINA
DEPARTMENT OF TRANSPORTATION
RALEIGH

REHABILITATION

STRUCTURAL STEEL REPAIRS

REVISIONS						SHEET NO.
NO.	BY:	DATE:	NO.	BY:	DATE:	S-83
1			3			TOTAL SHEETS
2			4			129

DOCUMENT NOT CONSIDERED FINAL UNLESS ALL SIGNATURES COMPLETED

DRAWN BY :	M. TOM	DATE :	2/2019
CHECKED BY :	G. COLS	DATE :	2/2019
DESIGNED BY :	J. SLOAN	DATE :	2/2019
DESIGN CHECKED BY :	E. ZHOU	DATE :	2/2019

DATE: 2/27/2020
TIME: 3:31:28 PM

USER: Henry.Rosemond
DGN: R:\Structures\04 Drawings\401_I53_I5BPR.20_SMU_SR3.dgn