DocuSign Envelope ID: 82F33FE9-626B-43C5-995D-9C298553C16F

| PROJ. REFERENCE NO. | SHEET NO. |
|---|---|
| W-5600 | TMP-4 |

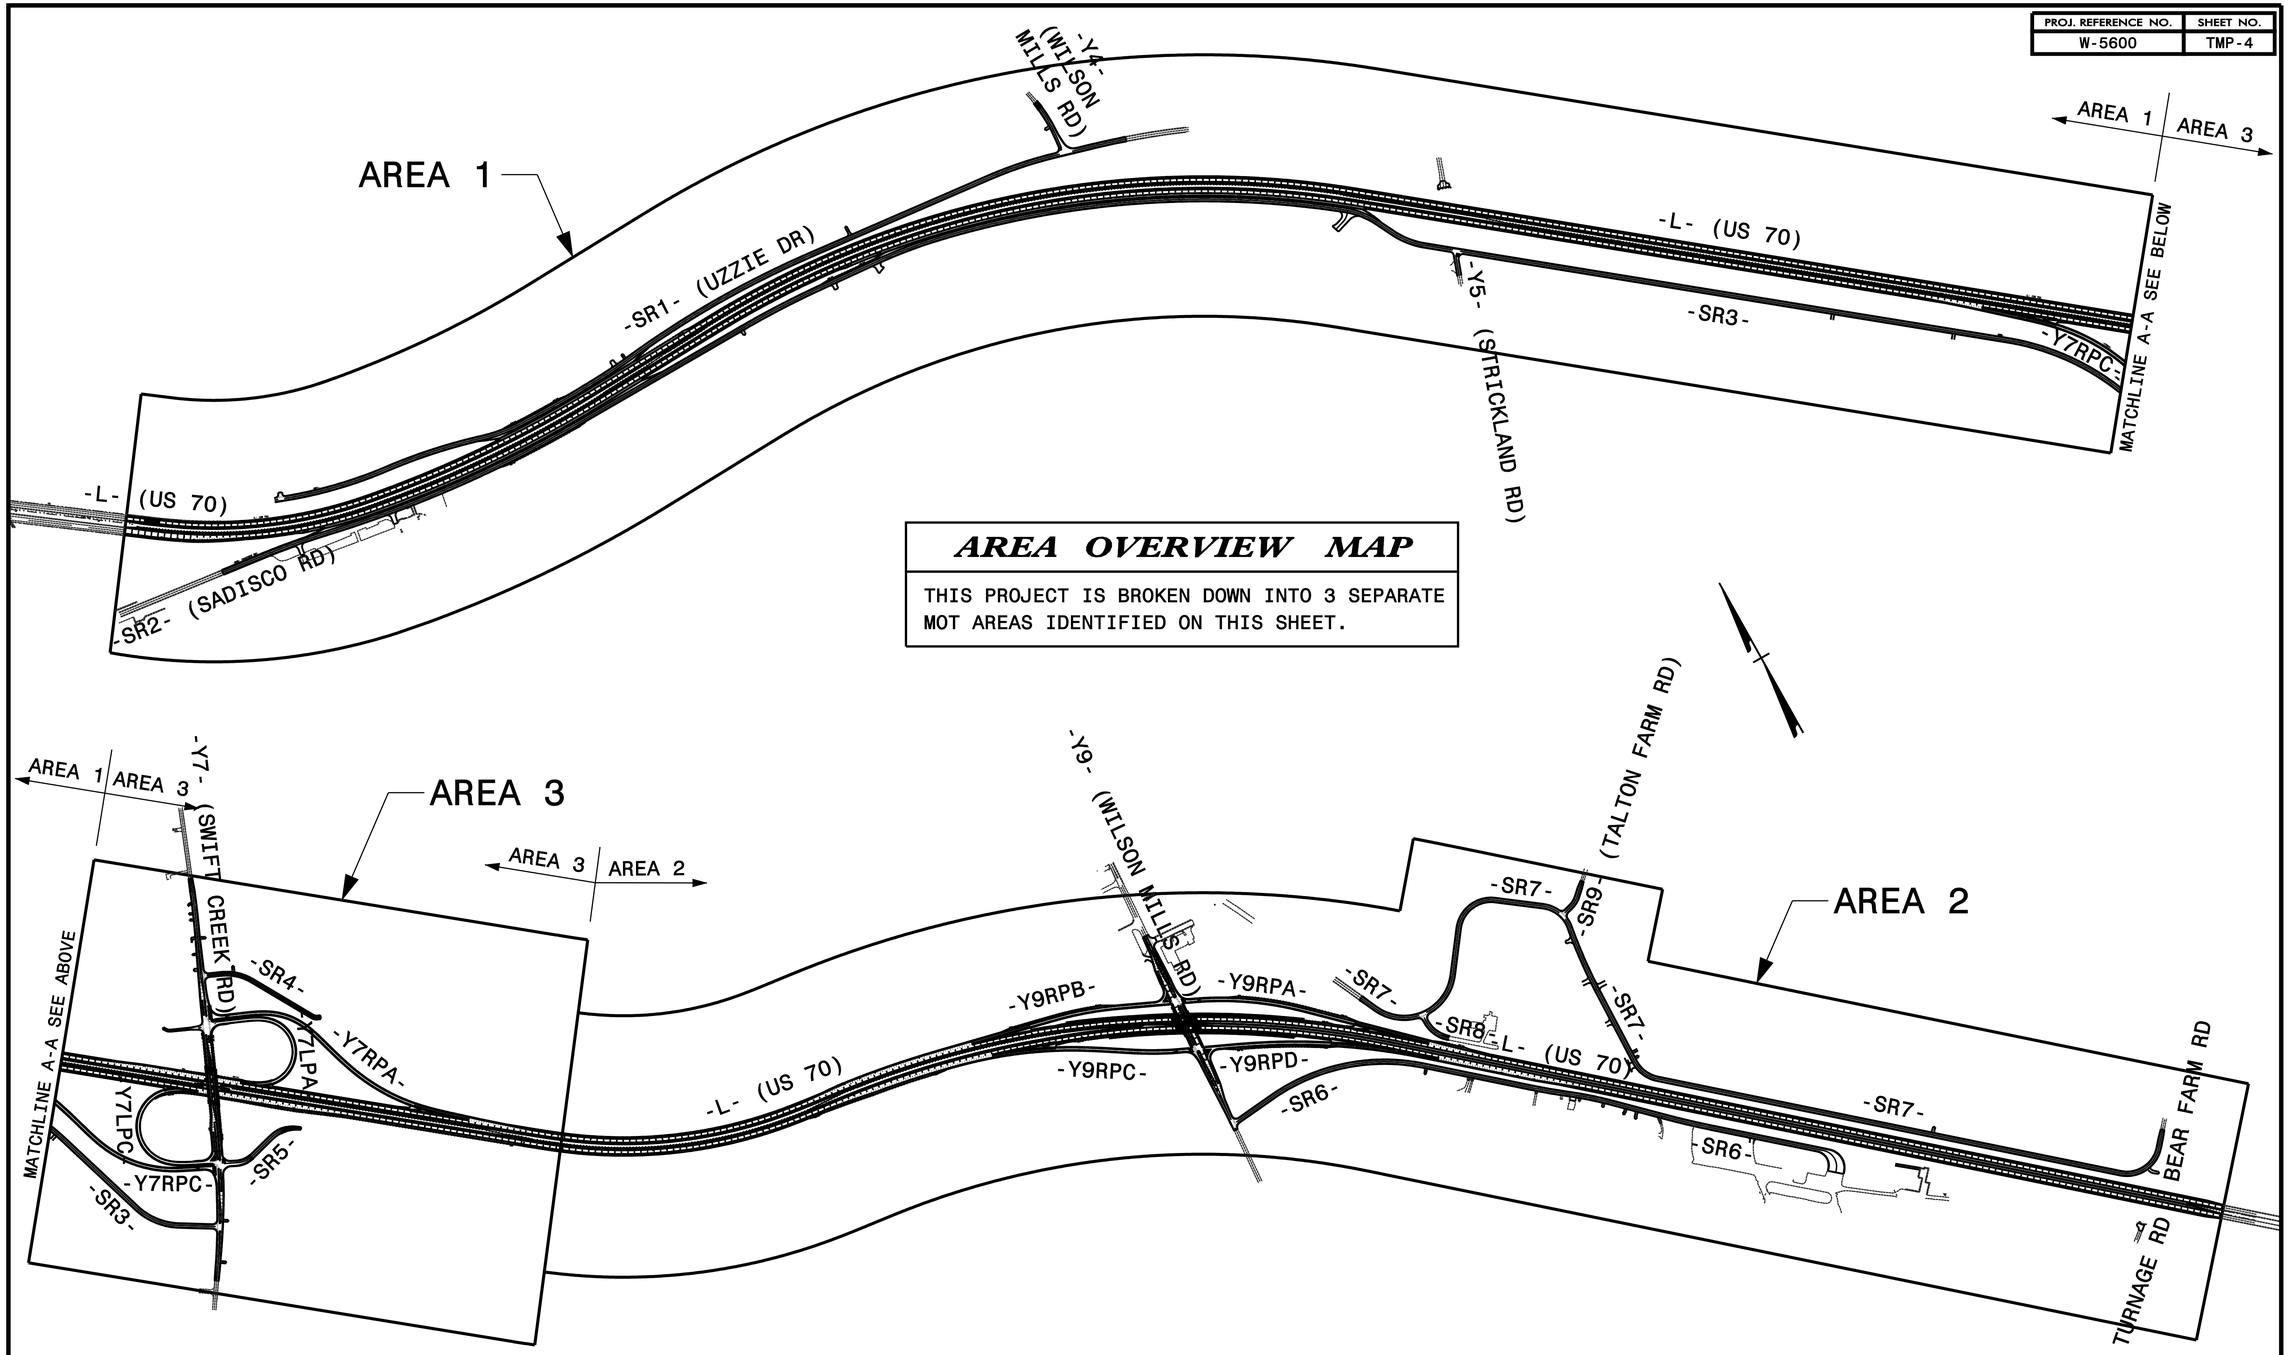


## *AREA OVERVIEW MAP*

THIS PROJECT IS BROKEN DOWN INTO 3 SEPARATE MOT AREAS IDENTIFIED ON THIS SHEET.

WETHERILL ENGINEERING
1223 Jones Franklin Rd.
Raleigh, N.C. 27606
License No. F-0377
Bus: 919 851 8077
Fax: 919 851 8107
TRANSPORTATION PLANNING/DESIGN - BRIDGE/STRUCTURE DESIGN
CIVIL/SITE DESIGN - GIS/GPS - CONSTRUCTION OBSERVATION

PLAN PREPARED IN THE OFFICE OF:
PROGRESSIVE DESIGN GROUP, INC.
ENGINEERS • CONSULTANTS

APPROVED: DATE: 5/5/2020

SEAL

NORTH CAROLINA PROFESSIONAL SEAL 025465 ENGINEER TIM AREY

TRANSPORTATION MANAGEMENT PLAN
AREA OVERVIEW MAP