DocuSign Envelope ID: 86B98272-C086-4F56-8EB2-BD486CFC9DA3

TIP NO.	SHEET NO.
W-5600	PMP-5

APPROVED: Tim Arey

DATE: 5/29/2020

SEAL

NORTH CAROLINA PROFESSIONAL SEAL 025465 ENGINEER TIM AREY

DOCUMENT NOT CONSIDERED FINAL UNLESS ALL SIGNATURES COMPLETED

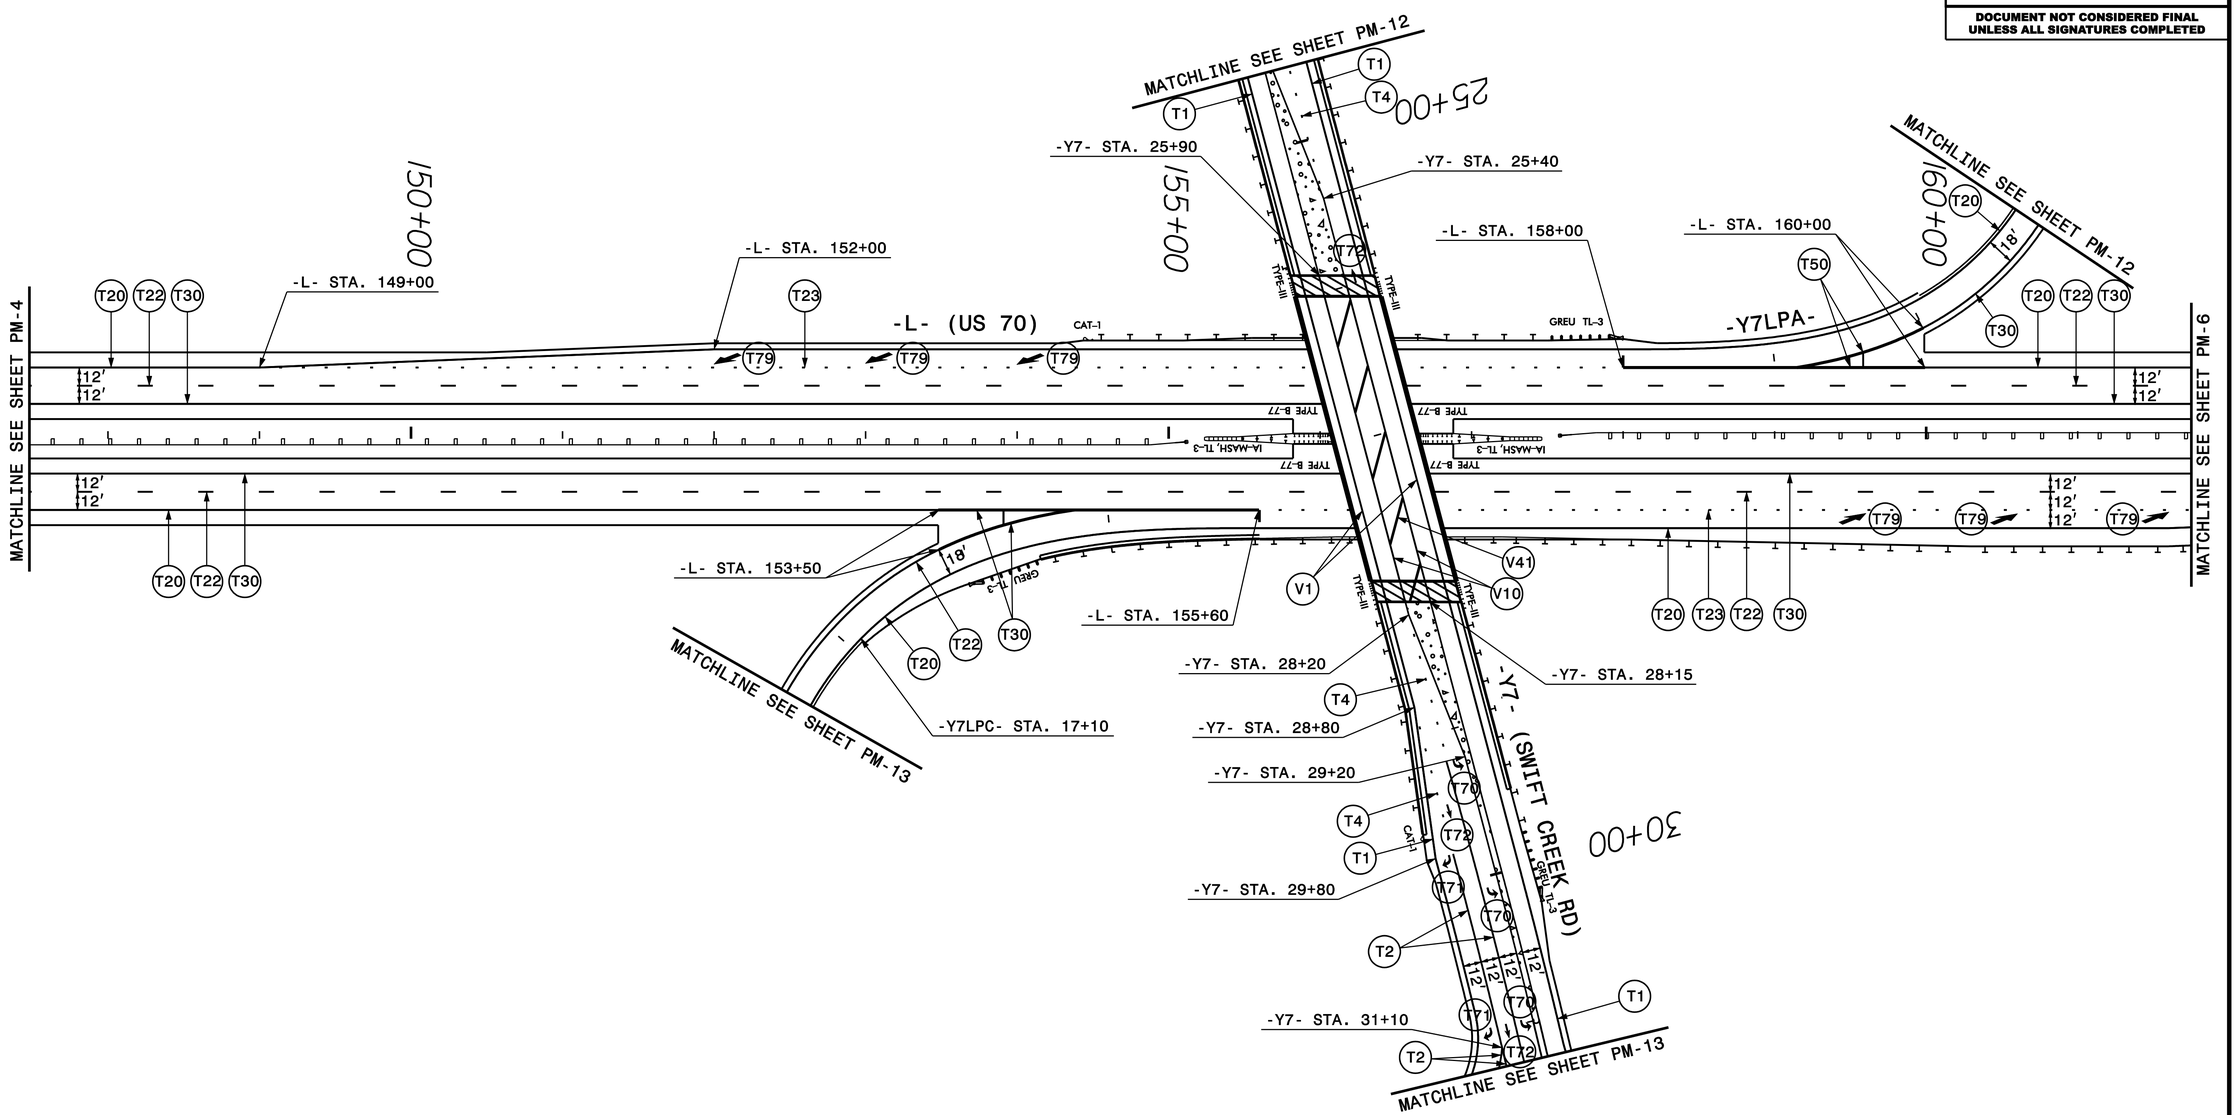

PLAN PREPARED IN THE OFFICE OF:

PROGRESSIVE DESIGN GROUP, INC.

ENGINEERS • CONSULTANTS

PAVEMENT MARKING DETAIL