DocuSign Envelope ID: FDC3C5FE-A634-4BBD-8E83-DFC1918F3CCC

TIP NO.	SHEET NO.
W-5600	SIGN-11

APPROVED: DocuSigned by: Betsy L. Watson 35E6TB834F8743F...

DATE: 5/20/2019

SEAL

NORTH CAROLINA PROFESSIONAL SEAL 29449 ENGINEER BETSY L. WATSON

DOCUMENT NOT CONSIDERED FINAL UNLESS ALL SIGNATURES COMPLETED

Stantec

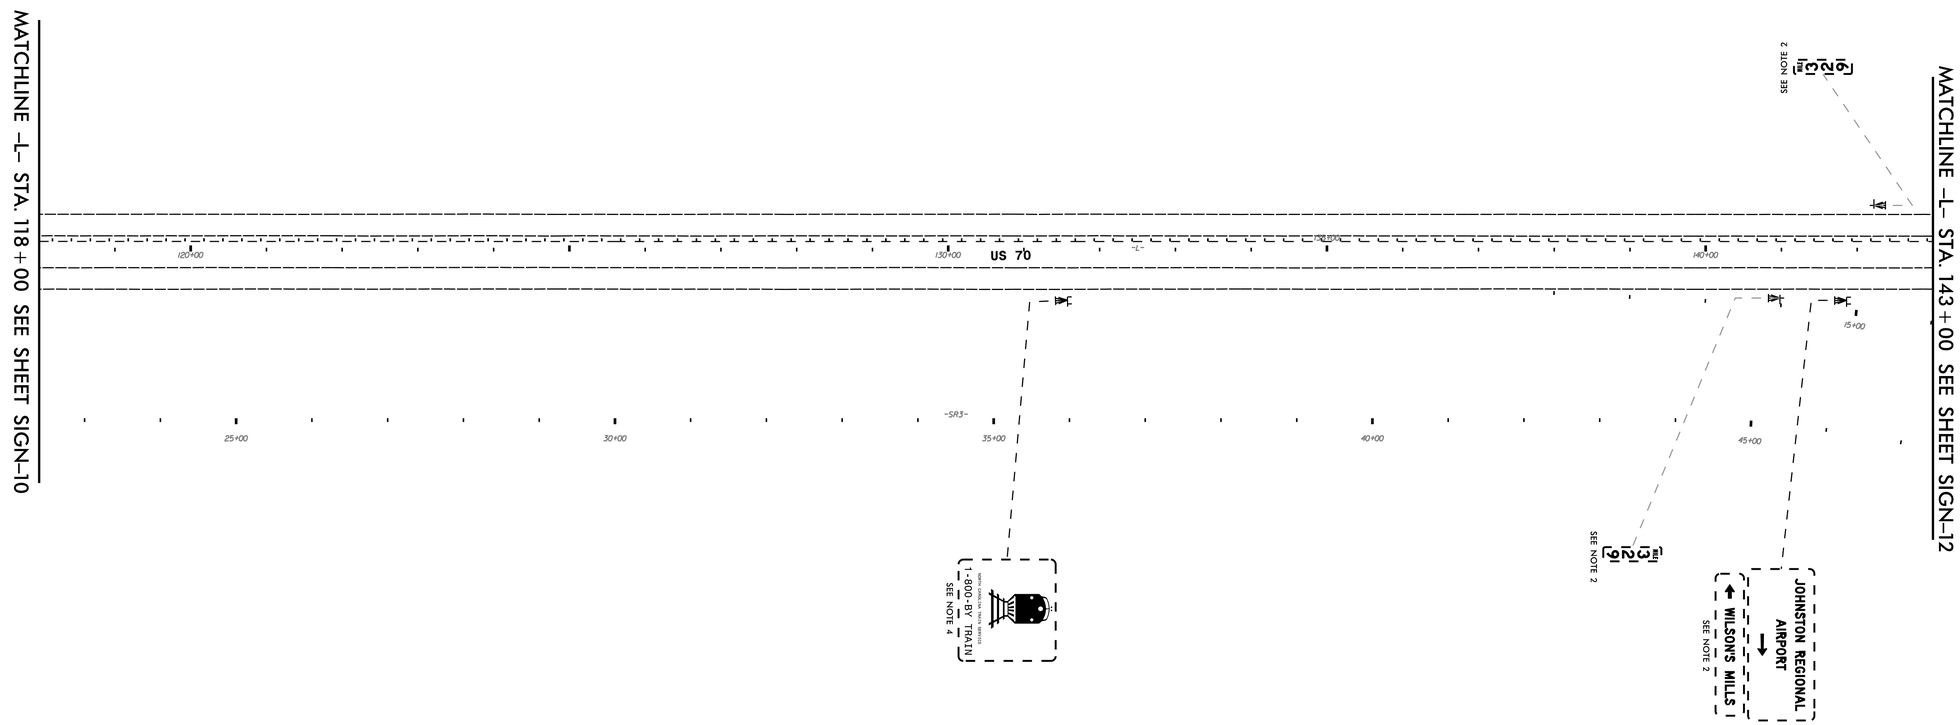

PROJECT NOTES

1 DISPOSAL OF SIGN SYSTEM, STEEL BEAM
2 DISPOSAL OF SIGN SYSTEM, U-CHANNEL
3 DISPOSAL OF SIGN SYSTEM, WOOD

4 DISPOSAL OF SUPPORT, U-CHANNEL
5 DISPOSAL OF SUPPORT, WOOD

6 DISPOSAL OF SIGN, MILEMARKER

7 SIGN ERECTION, TYPE A (OVERHEAD)
8 SIGN ERECTION, TYPE B (OVERHEAD)
9 SIGN ERECTION, TYPE A (GROUND MOUNTED)
10 SIGN ERECTION, TYPE B (GROUND MOUNTED)
11 SIGN ERECTION, TYPE D, E, AND F
12 SIGN ERECTION, MILEMARKERS
13 RELOCATE SIGN, TYPE D

EXISTING SIGNING

$$$$$$SYSTIME$$$$$
$$$$$$$$$$$$$$$$DGN$$$$$$$$$$$$$$$$$$$$$$
$$$$USERNAME$$$$