DocuSign Envelope ID: 67150F01-80FD-40B4-8286-ADA6602439A7

8/17/99

REVISIONS

NOTE: CONTRACTOR TO UTILIZE
HORIZONTAL & VERTICAL BENDS AS NECESSARY

FINAL DESIGN

RELEASE
FOR CONSTRUCTION

PROJECT REFERENCE NO.	SHEET NO.
W-5600	UC-14

DESIGNED BY: SS
DRAWN BY: SS
CHECKED BY: MVZ
APPROVED BY: MVZ
REVISED:

6/5/2020 | 08:51:38 EDT

NORTH CAROLINA DEPARTMENT OF TRANSPORTATION
UTILITIES ENGINEERING SEC.
PHONE:(919)707-6690
FAX:(919)250-4151

NORTH CAROLINA PROFESSIONAL SEAL 10773 ENGINEER EDWARD G. WATHEN

Edward G. Wathen

UTILITY CONSTRUCTION PLANS ONLY

UTILITY CONSTRUCTION

DOCUMENT NOT CONSIDERED FINAL
UNLESS ALL SIGNATURES COMPLETED

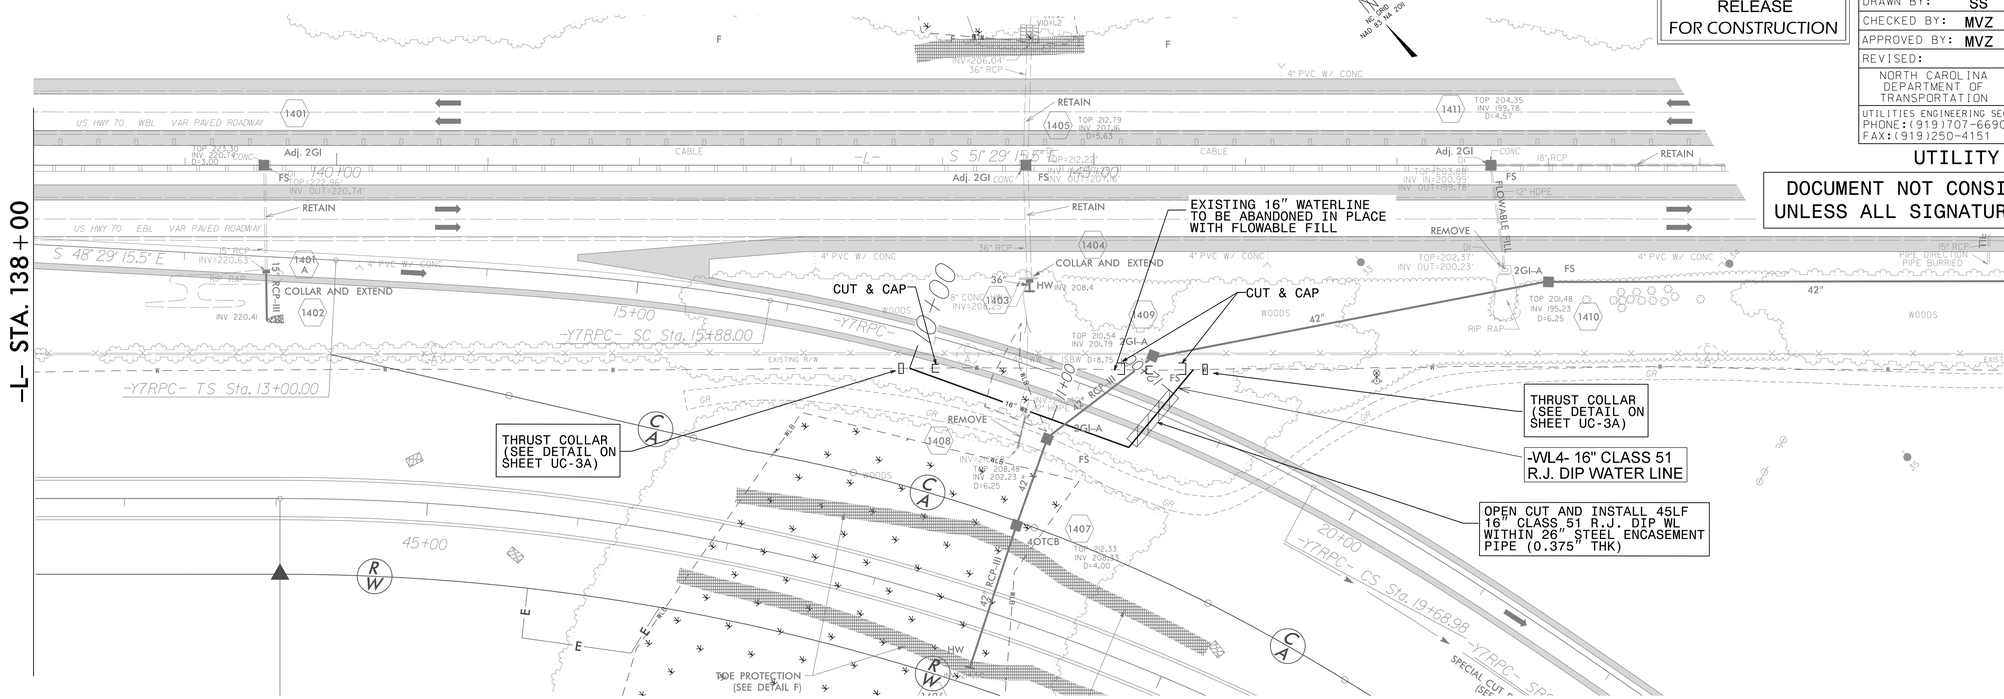
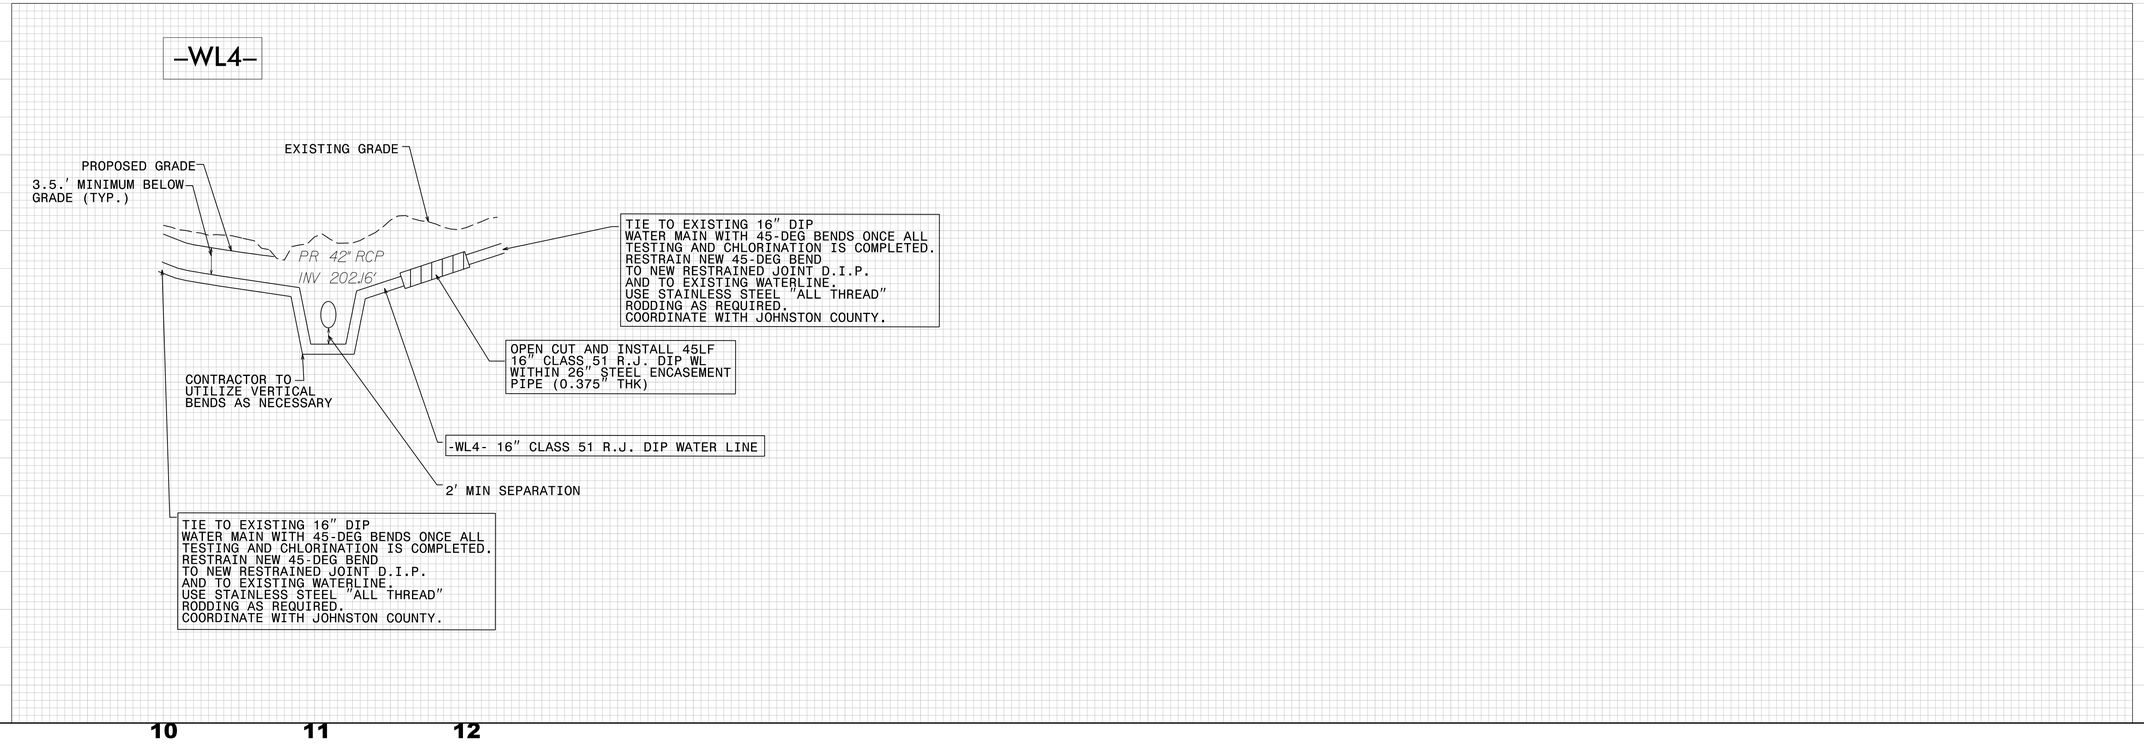
MATCHLINE -L- STA. 151+00
SEE SHEET UC-15A AND UC-15B