DocuSign Envelope ID: 67150F01-80FD-40B4-8286-ADA6602439A7

UTILITY CONSTRUCTION

DOCUMENT NOT CONSIDERED FINAL UNLESS ALL SIGNATURES COMPLETED

FINAL DESIGN

RELEASE FOR CONSTRUCTION

PROJECT REFERENCE NO.	SHEET NO.
W-5600	UC-20
DESIGNED BY: SS	
DRAWN BY: SS	
CHECKED BY: MVZ	
APPROVED BY: MVZ	
REVISED:	

6/5/2020 | 08:51:38 EDT

NORTH CAROLINA DEPARTMENT OF TRANSPORTATION

UTILITIES ENGINEERING SEC.
PHONE:(919)707-6690
FAX:(919)250-4151

NORTH CAROLINA PROFESSIONAL SEAL 10773 ENGINEER EDWARD G. WATHEN

DocuSigned by: Edward G. Wathen

UTILITY CONSTRUCTION PLANS ONLY

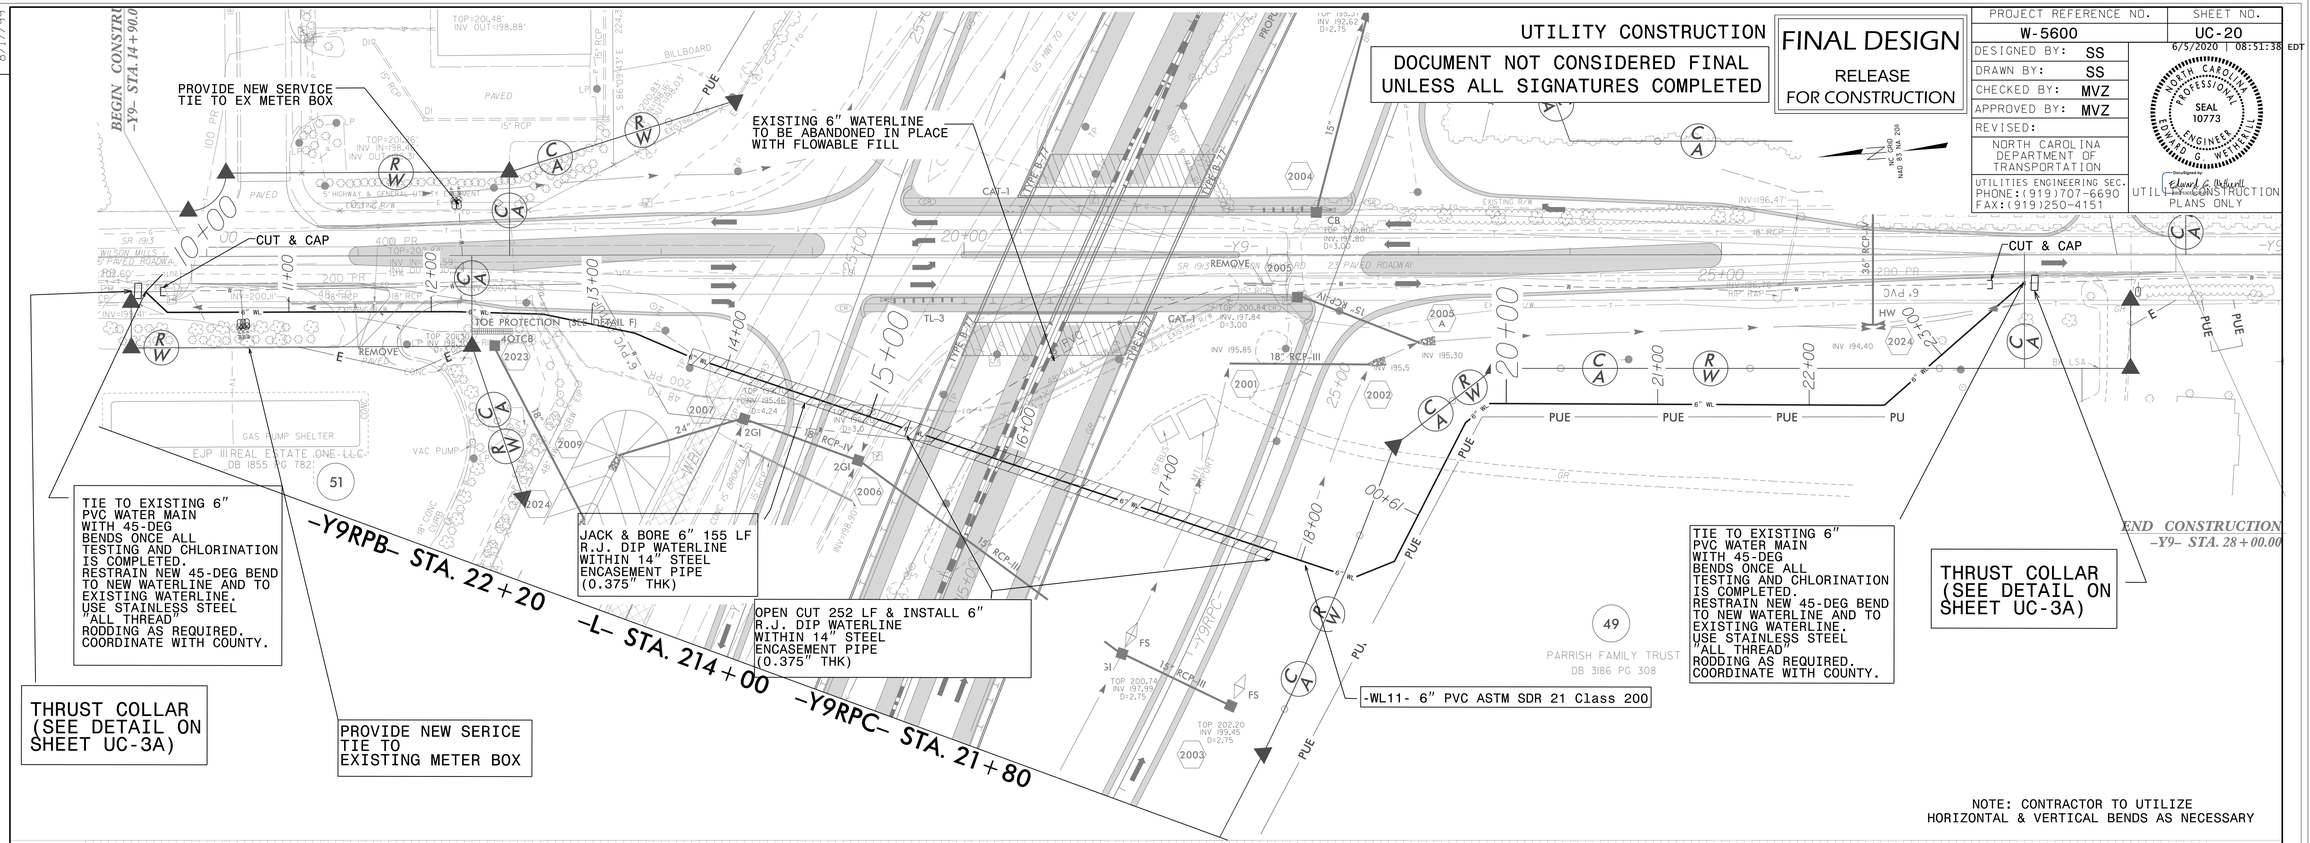

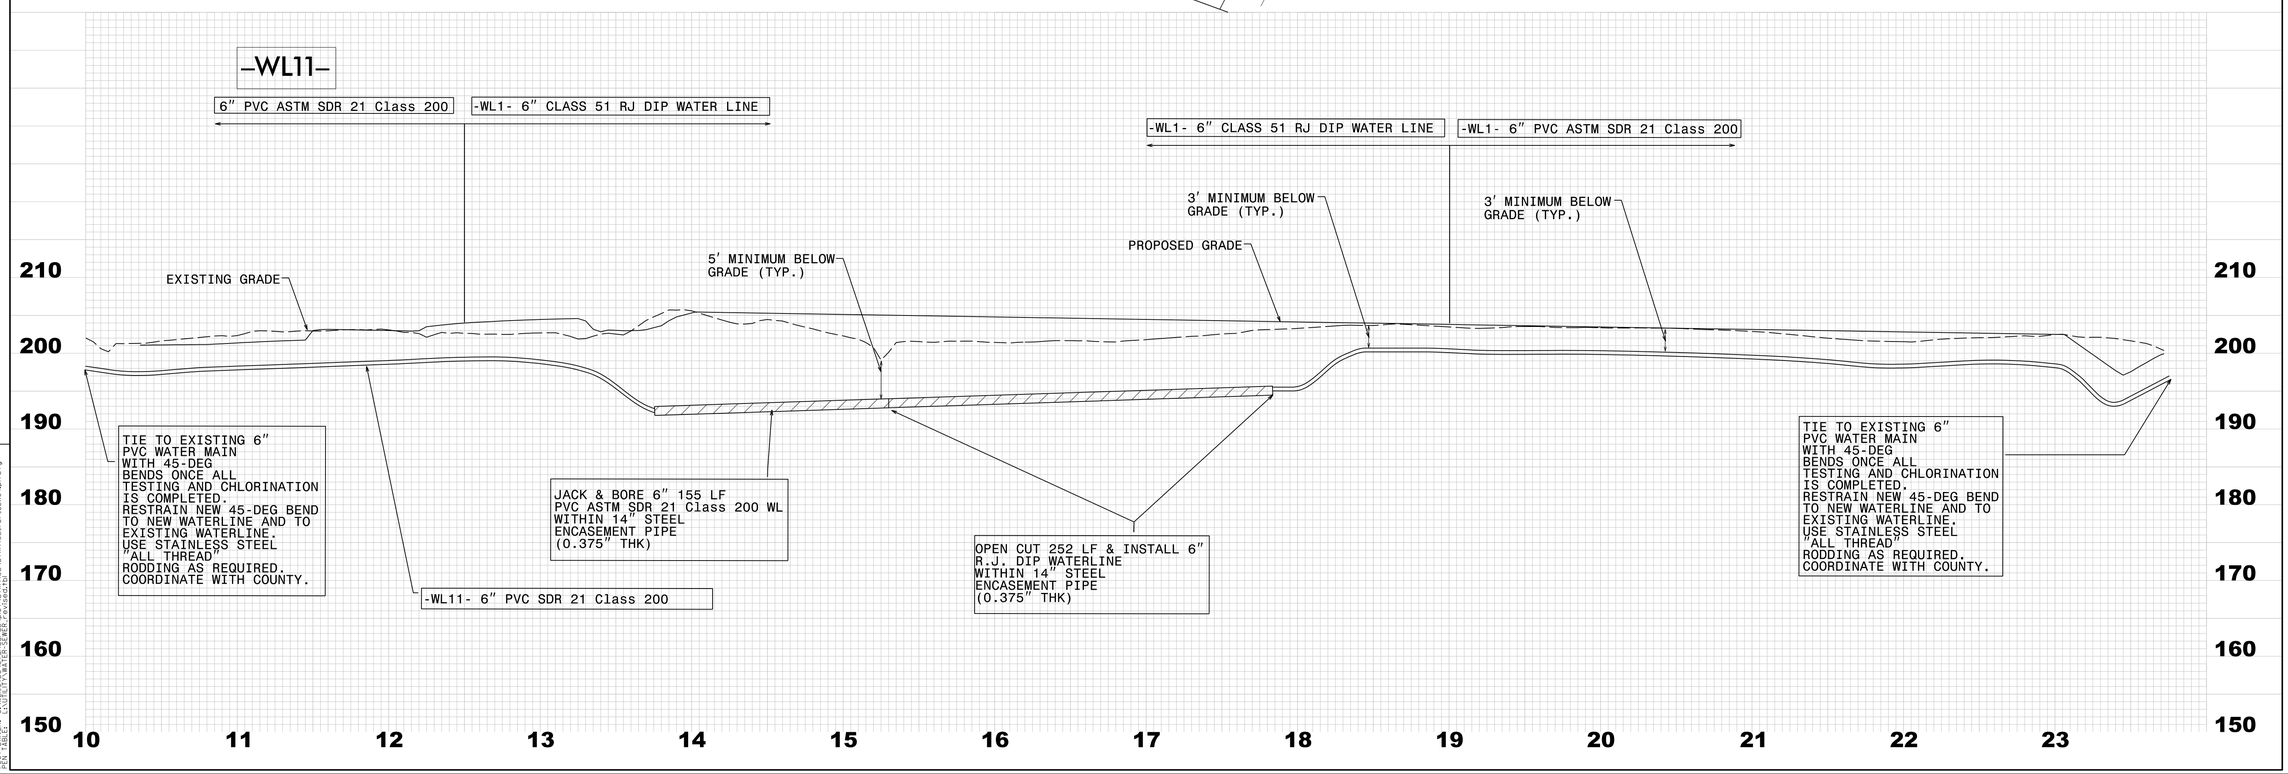

REVISIONS

8/17/99