DocuSign Envelope ID: 0EB02064-0462-43E9-8F84-6B1D3B09F623

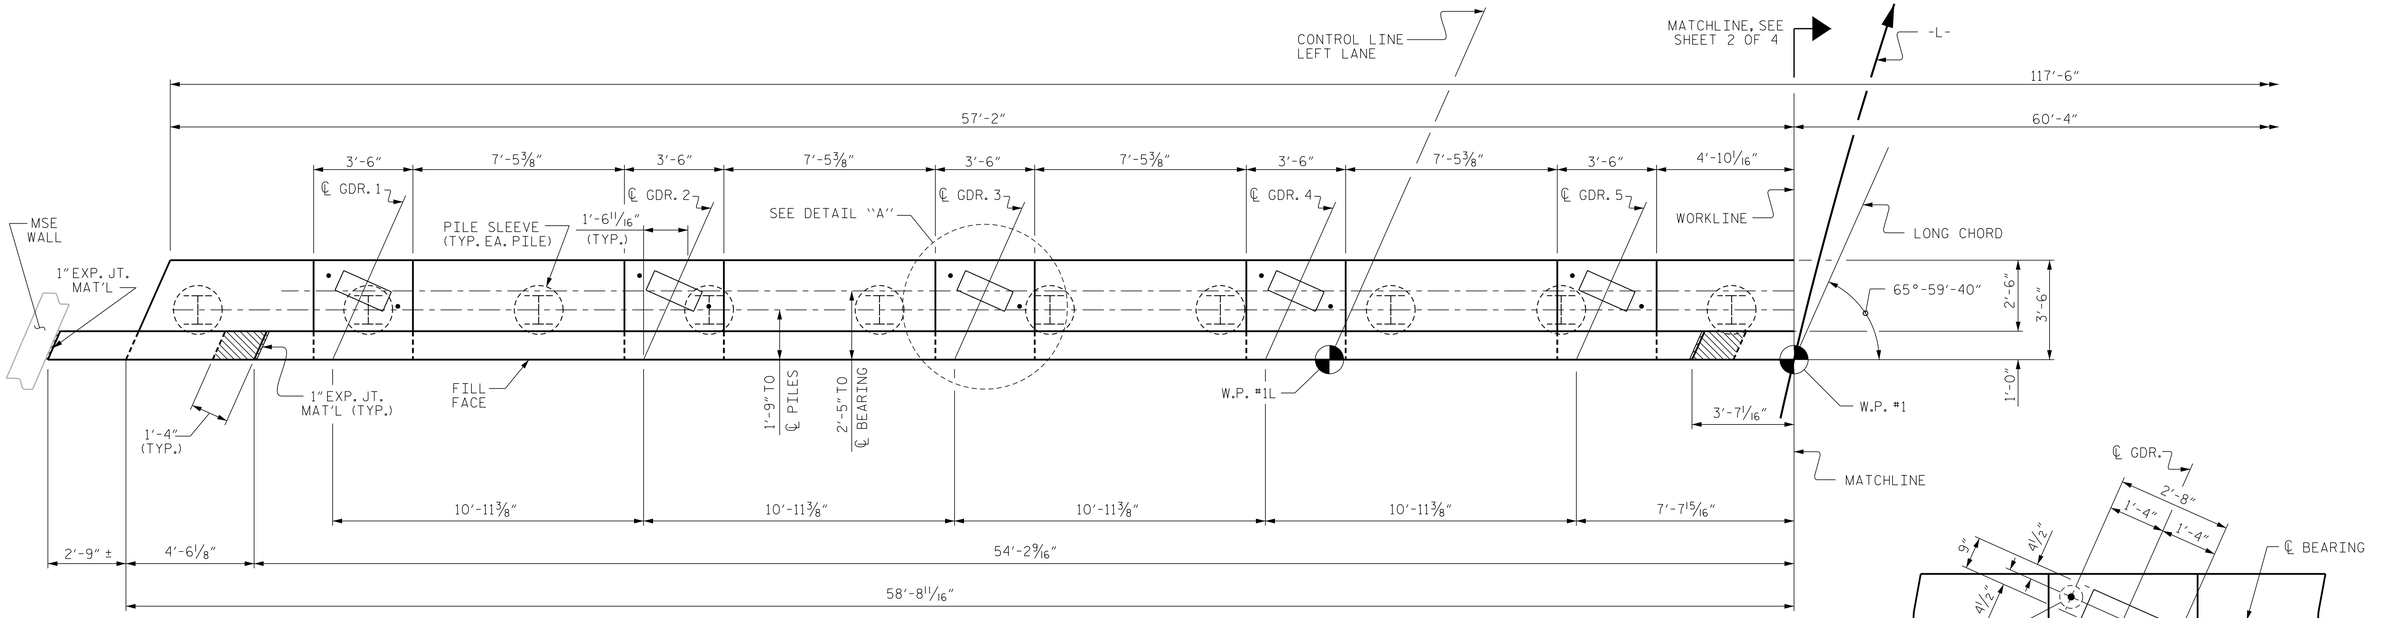

PLAN

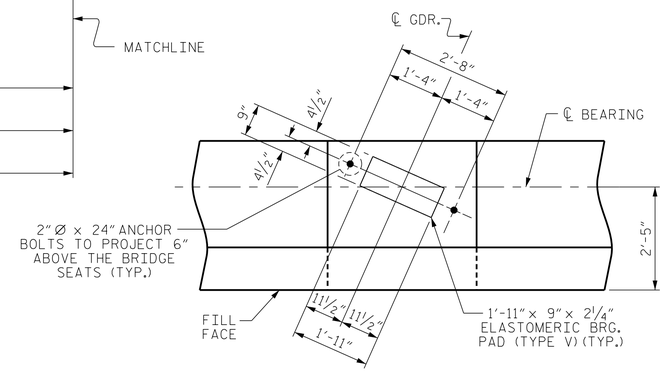

DETAIL "A"
(TYP. EA. GIRDER)

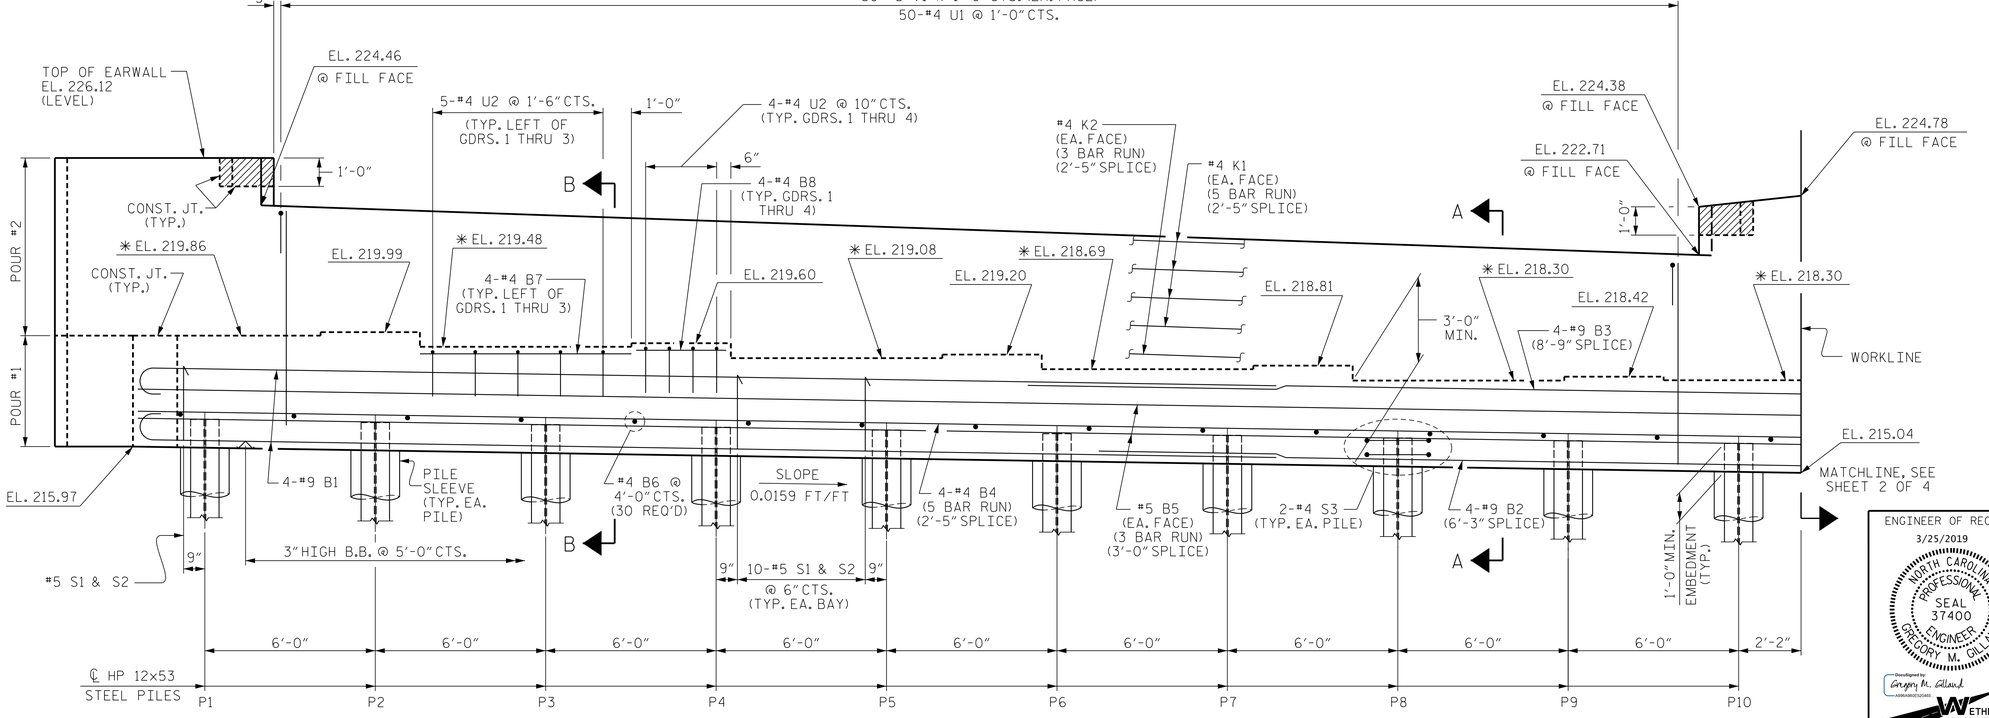

ELEVATION

* FOR LOCATION OF ELEVATIONS BETWEEN BRIDGE SEATS, SEE SECTION A-A & B-B, SHEET 4 OF 4.

PROJECT NO. W-5600
JOHNSTON COUNTY
STATION: 217+31.76 -L-

SHEET 1 OF 4

ENGINEER OF RECORD:
3/25/2019
NORTH CAROLINA PROFESSIONAL SEAL 37400 ENGINEER GREGORY M. GILLAND

Gregory M. Gilland

WETHERILL ENGINEERING
1223 Jones Franklin Rd.
Raleigh, N.C. 27606
Bus: 919 851 8077
Fax: 919 851 8107
LICENSE NO. F-0377

STATE OF NORTH CAROLINA
DEPARTMENT OF TRANSPORTATION
RALEIGH

SUBSTRUCTURE
END BENT No. 1

REVISIONS						SHEET NO.
NO.	BY:	DATE:	NO.	BY:	DATE:	S1-16
1			3			TOTAL SHEETS
2			4			27

DRAWN BY : D. HODGE DATE : 2/18
CHECKED BY : B.C. HUNT DATE : 2/18

DOCUMENT NOT CONSIDERED FINAL UNLESS ALL SIGNATURES COMPLETED

P:\2017\17121.01_W-5600_US70\Structures\DGN\-L- over -Y9-\DGN (LEFT LANE\W-5600_Y9_EB (LEFT&RIGHT LANE)_WE1.dgn
3/20/2019 8:15:15 AM