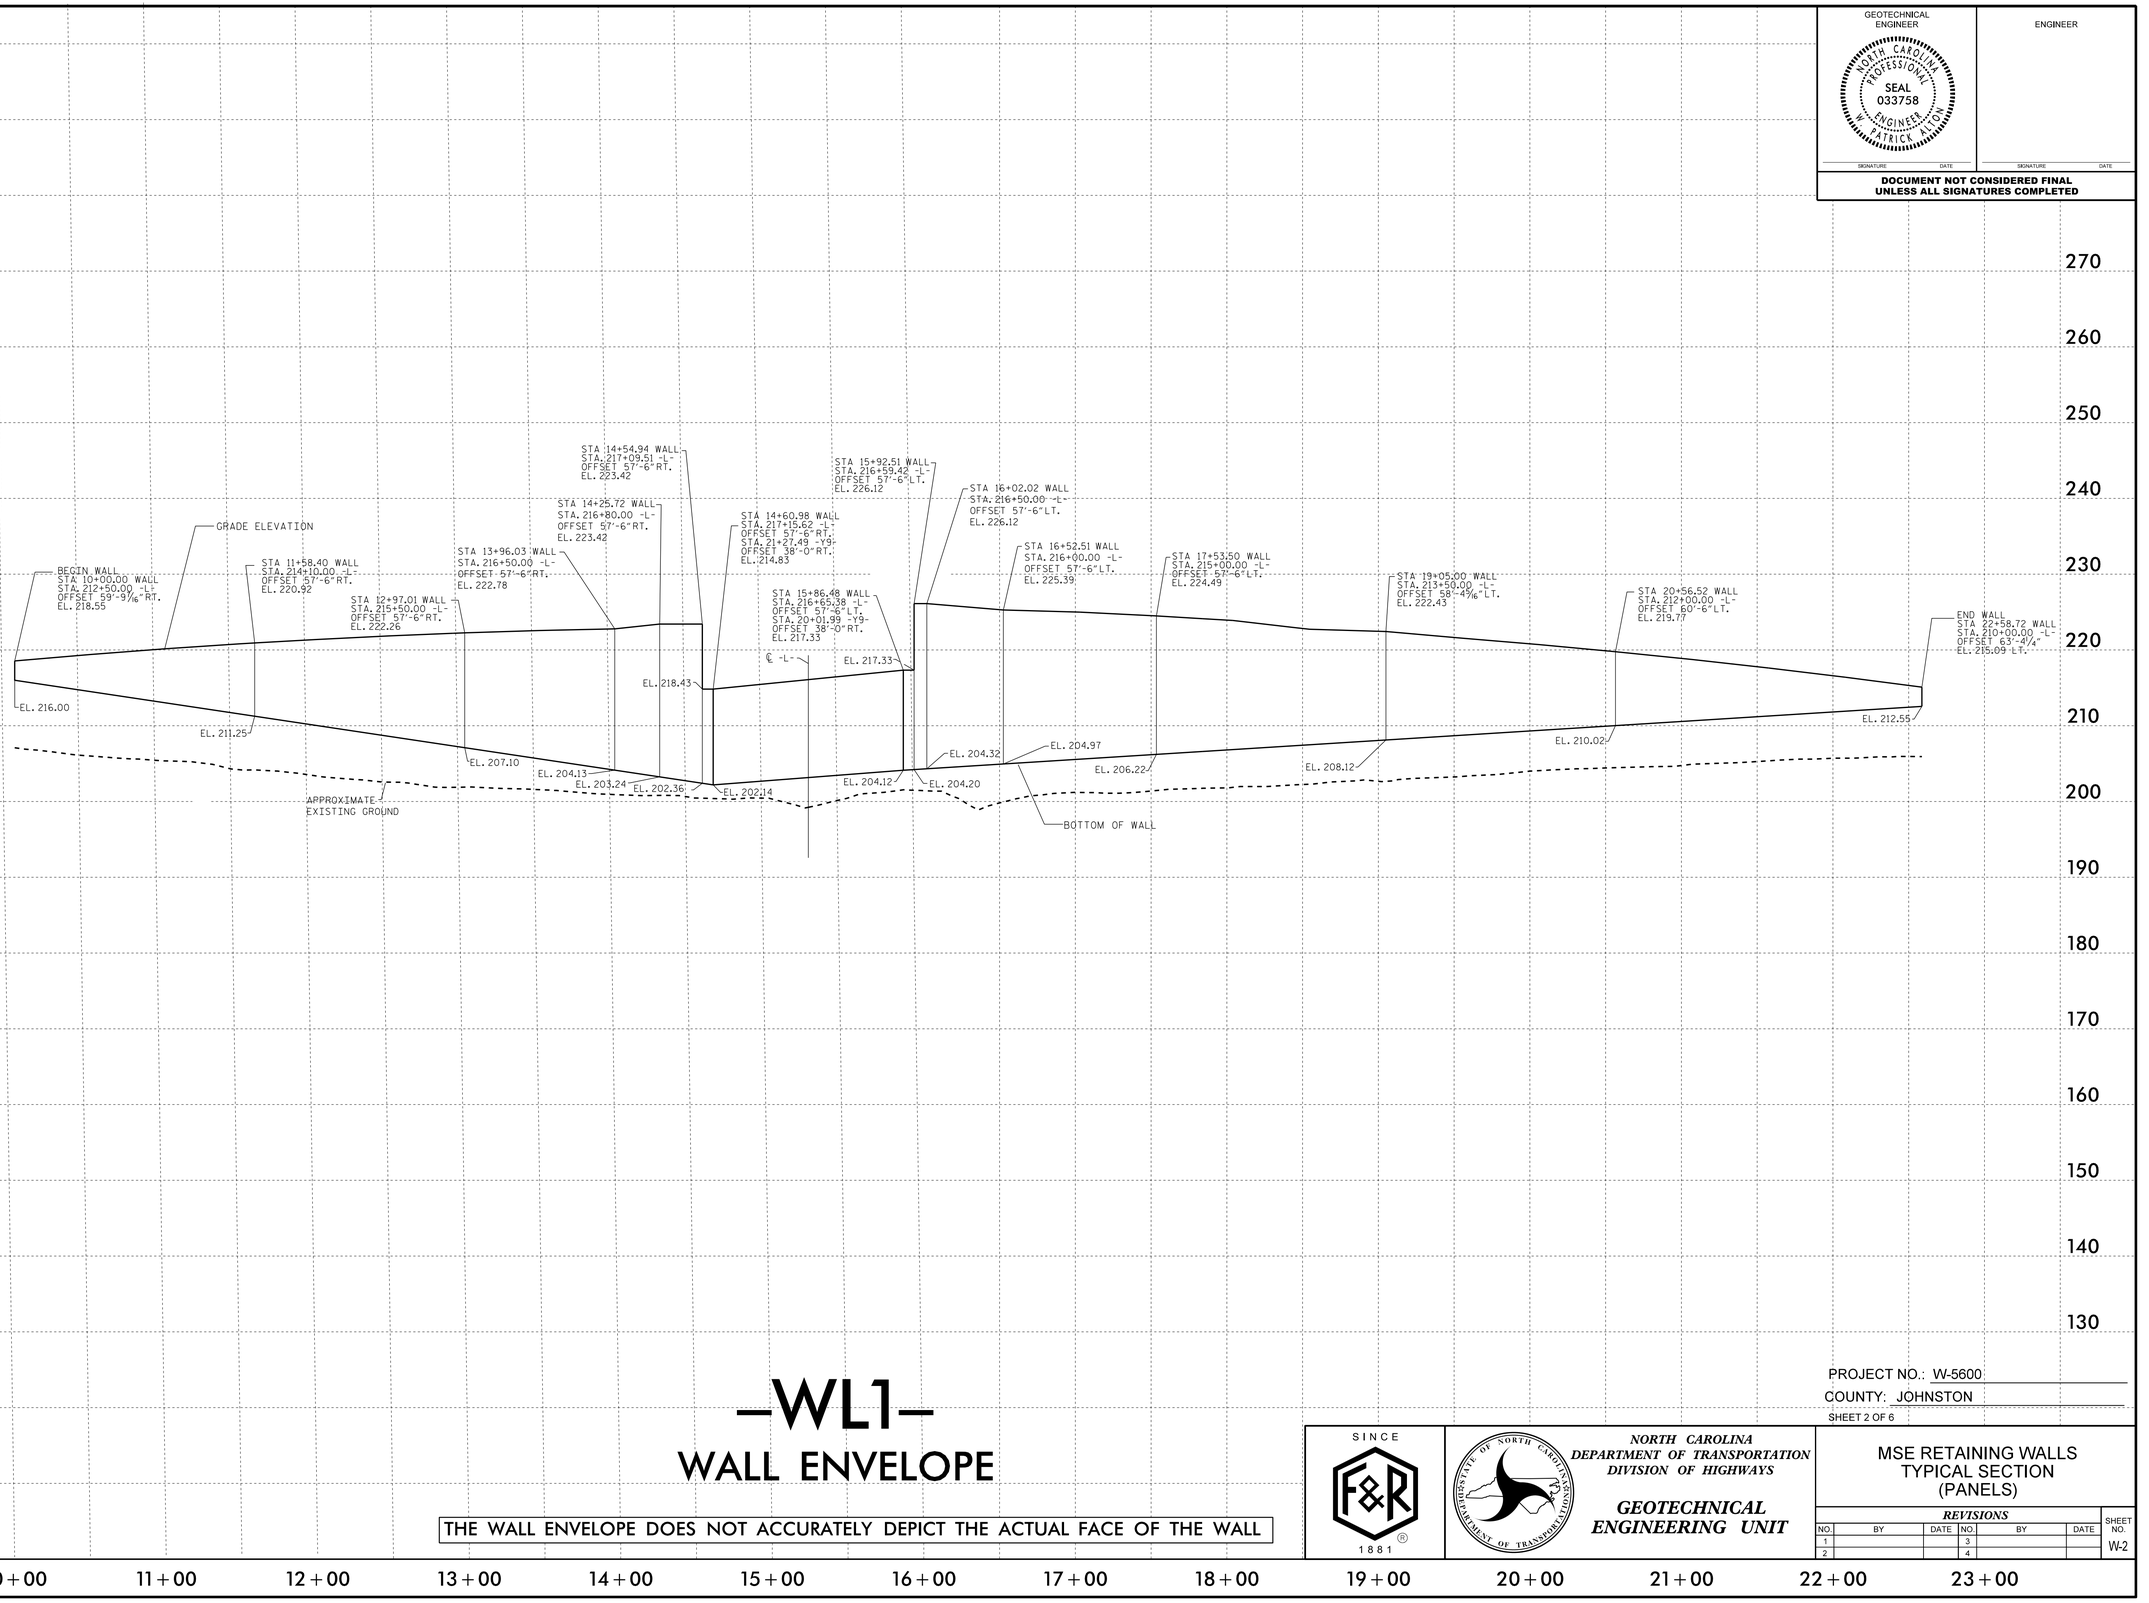

–WL1–

WALL ENVELOPE

THE WALL ENVELOPE DOES NOT ACCURATELY DEPICT THE ACTUAL FACE OF THE WALL

GEOTECHNICAL ENGINEER

NORTH CAROLINA PROFESSIONAL SEAL 033758 ENGINEER W. PATRICK ALTON

SIGNATURE DATE

ENGINEER

SIGNATURE DATE

DOCUMENT NOT CONSIDERED FINAL UNLESS ALL SIGNATURES COMPLETED

PROJECT NO.: W-5600

COUNTY: JOHNSTON

SHEET 2 OF 6

SINCE F&R 1881

NORTH CAROLINA DEPARTMENT OF TRANSPORTATION DIVISION OF HIGHWAYS

GEOTECHNICAL ENGINEERING UNIT

MSE RETAINING WALLS TYPICAL SECTION (PANELS)

REVISIONS

NO.	BY	DATE	NO.	BY	DATE
1			3		
2			4		

SHEET NO. W-2

5/14/99

05-NOV-2018 14:53
F:\Projects 66U\66U-0197 (WEI-W-5600 US 70 Johnston Co)\CADD_GEOTECH\Site&Sub\Walls Recs\W5600_geo_pfi_WL1.dgn
TWalker AT 66D261102