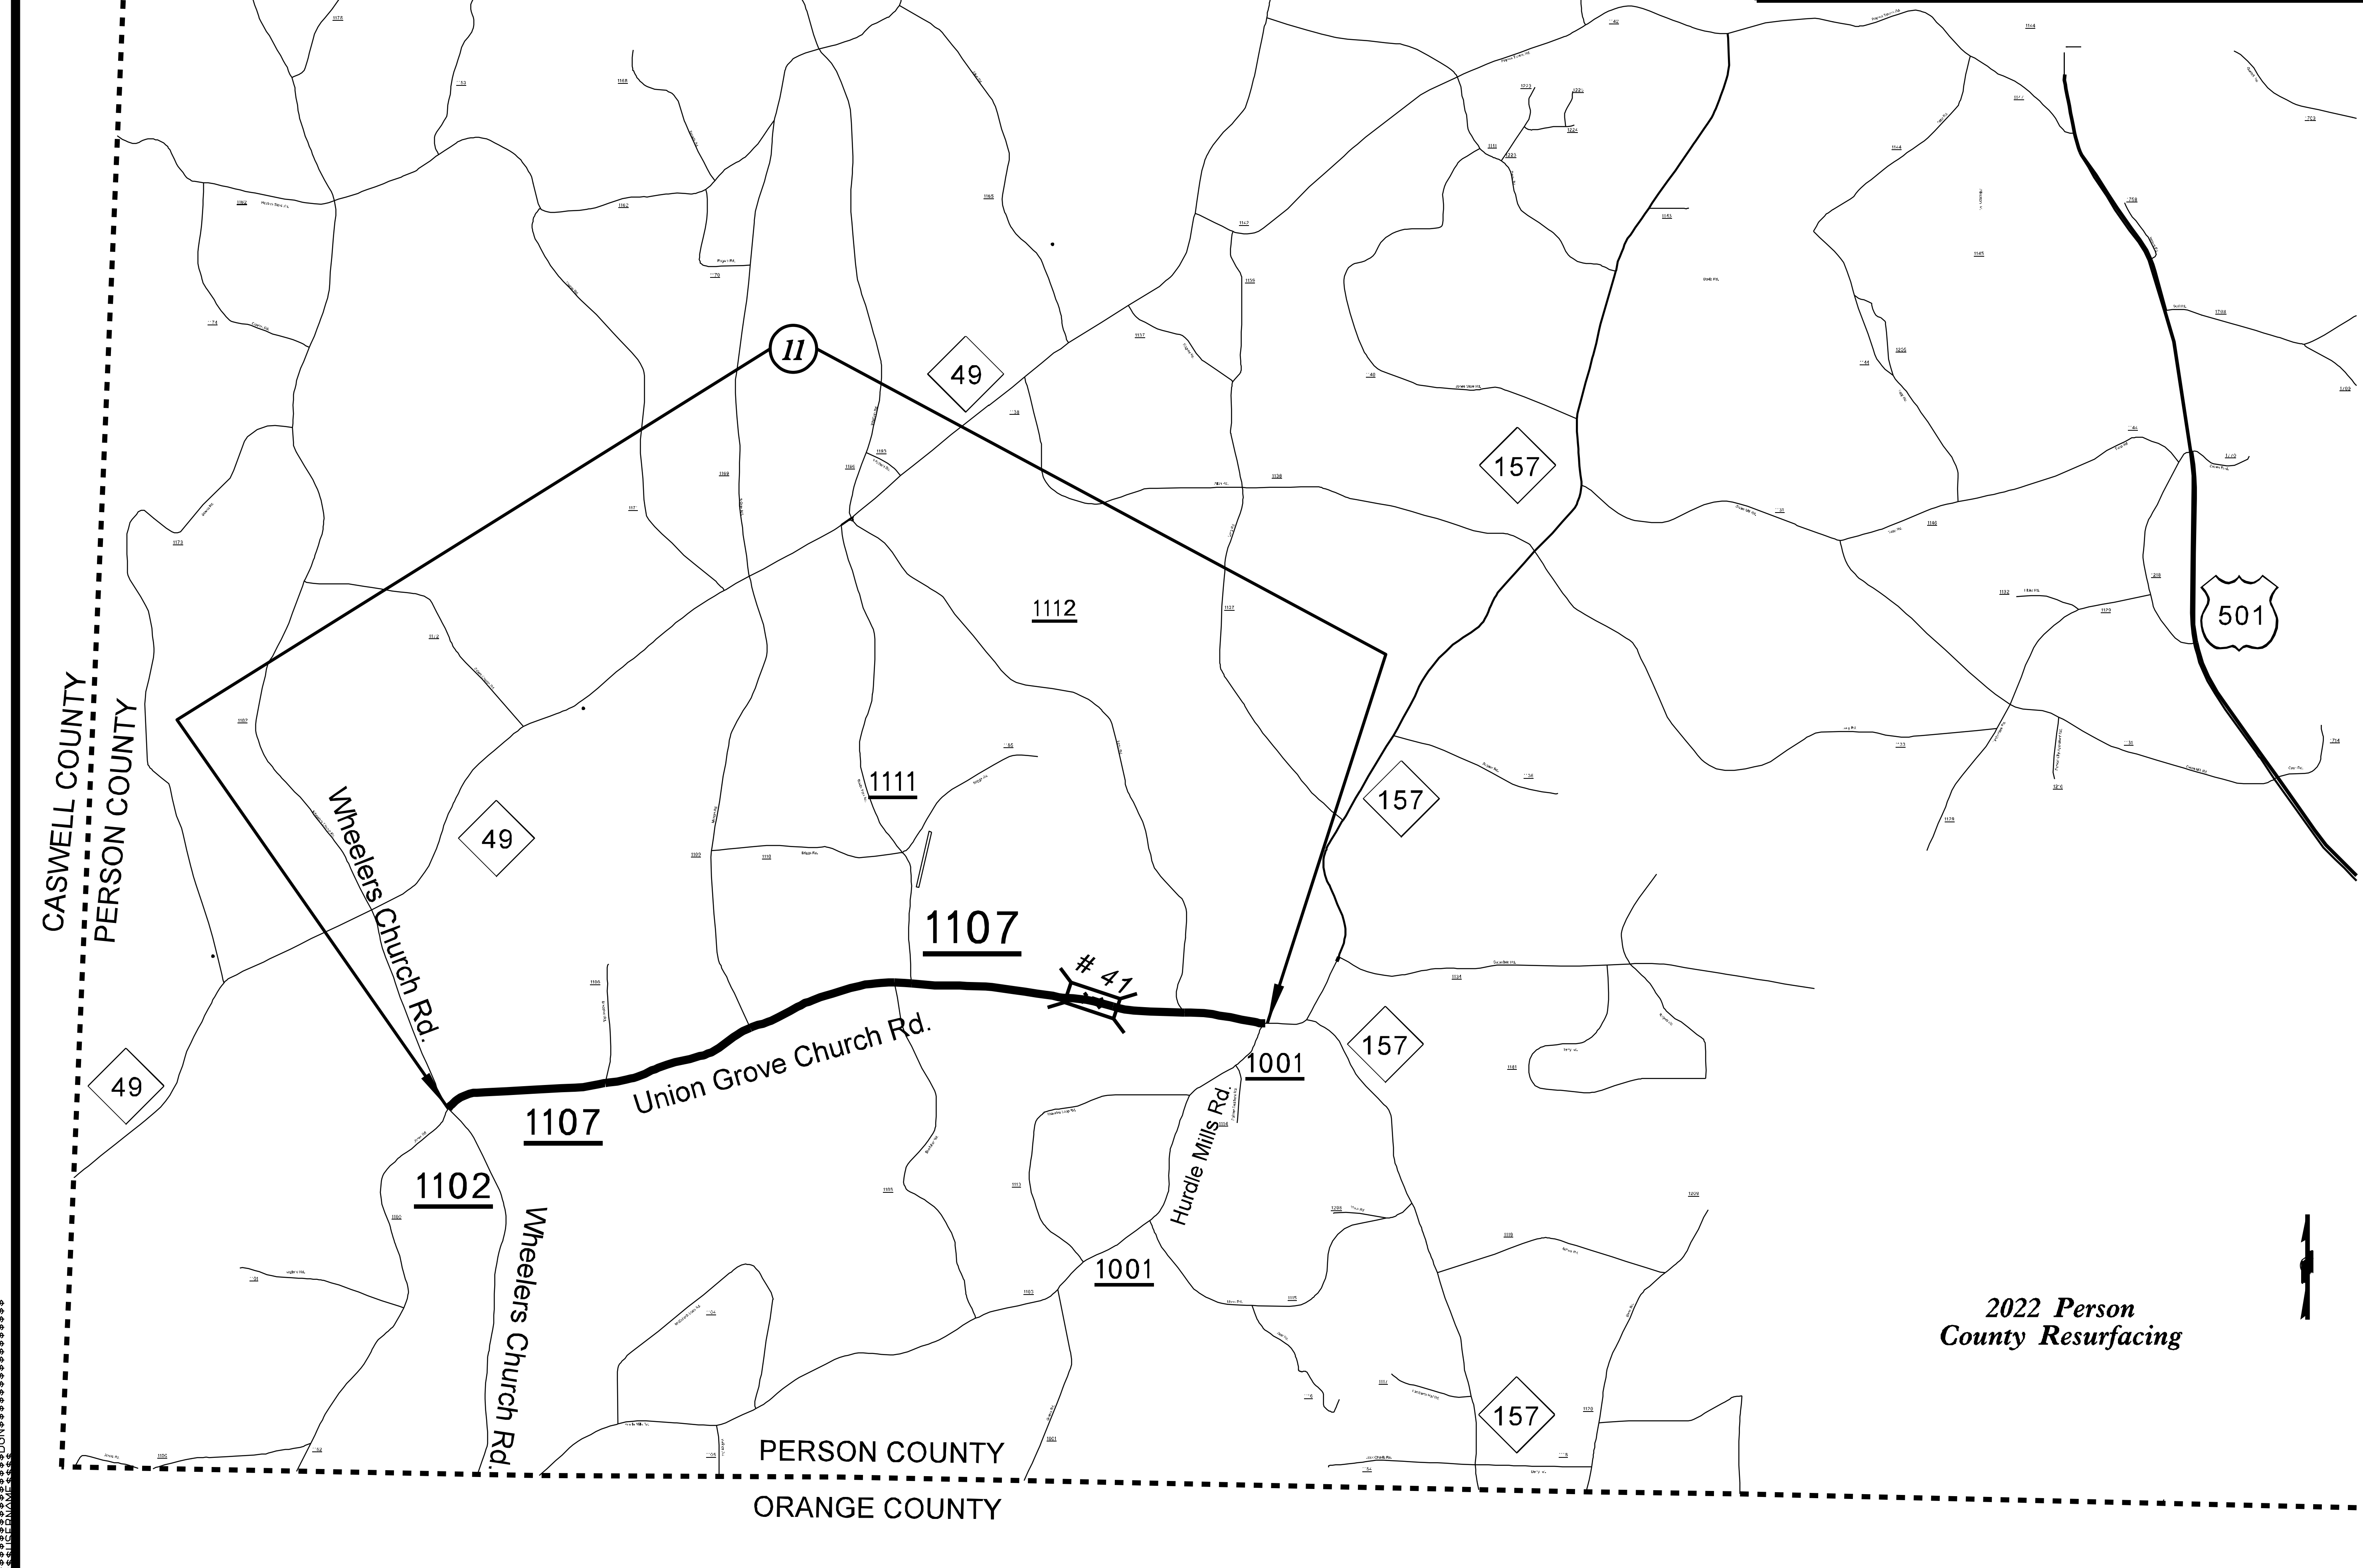PROJECT REFERENCE NO.	SHEET NO.
2021CPT.05.16.20731.1	5