DocuSign Envelope ID: 7B548026-58EF-4AA5-9CBA-8660B98DB984

PROJ. REFERENCE NO.	SHEET NO.
BR-0042	TMP-08

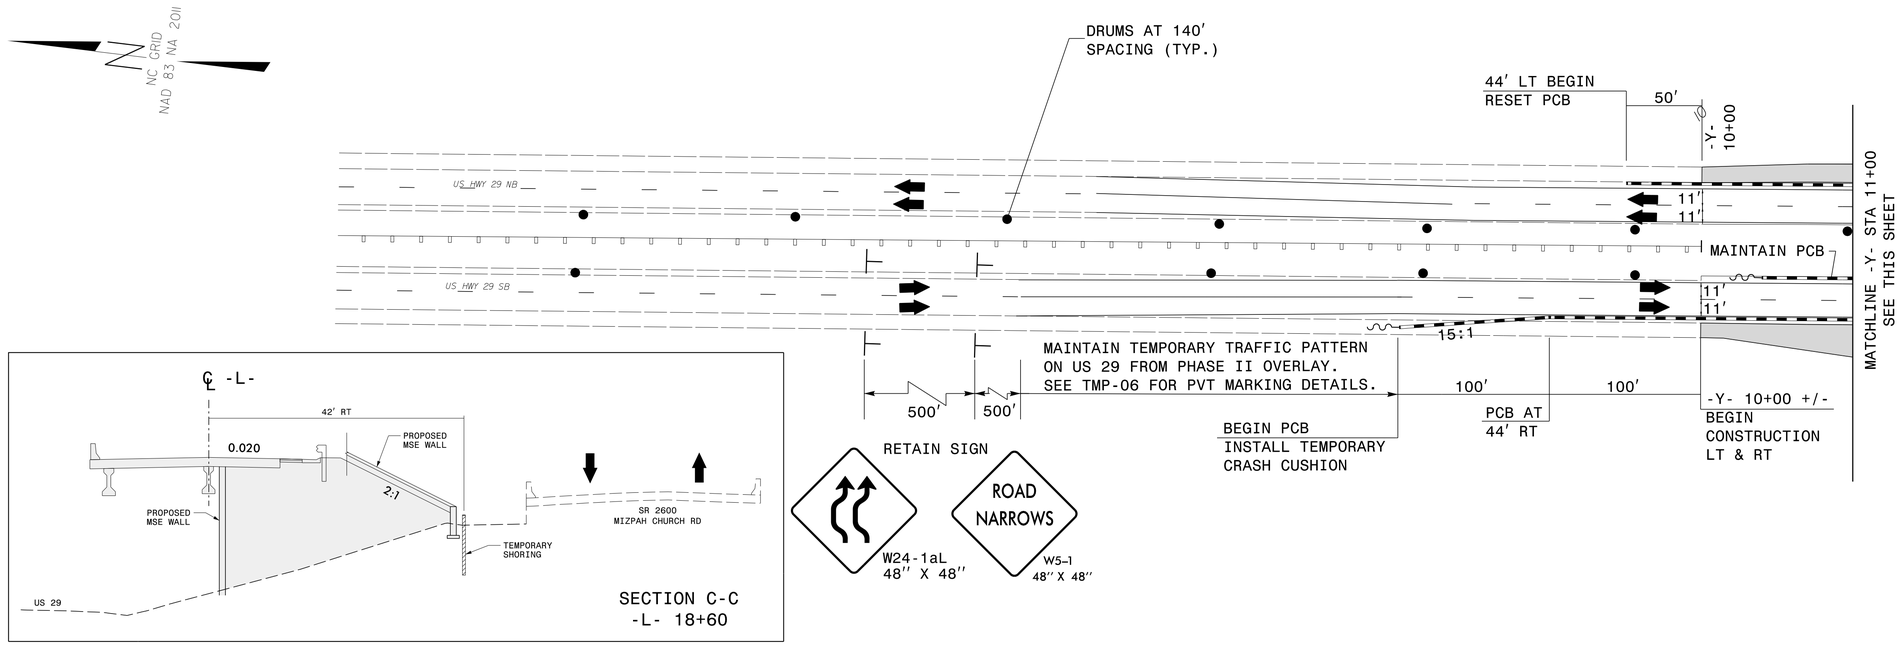

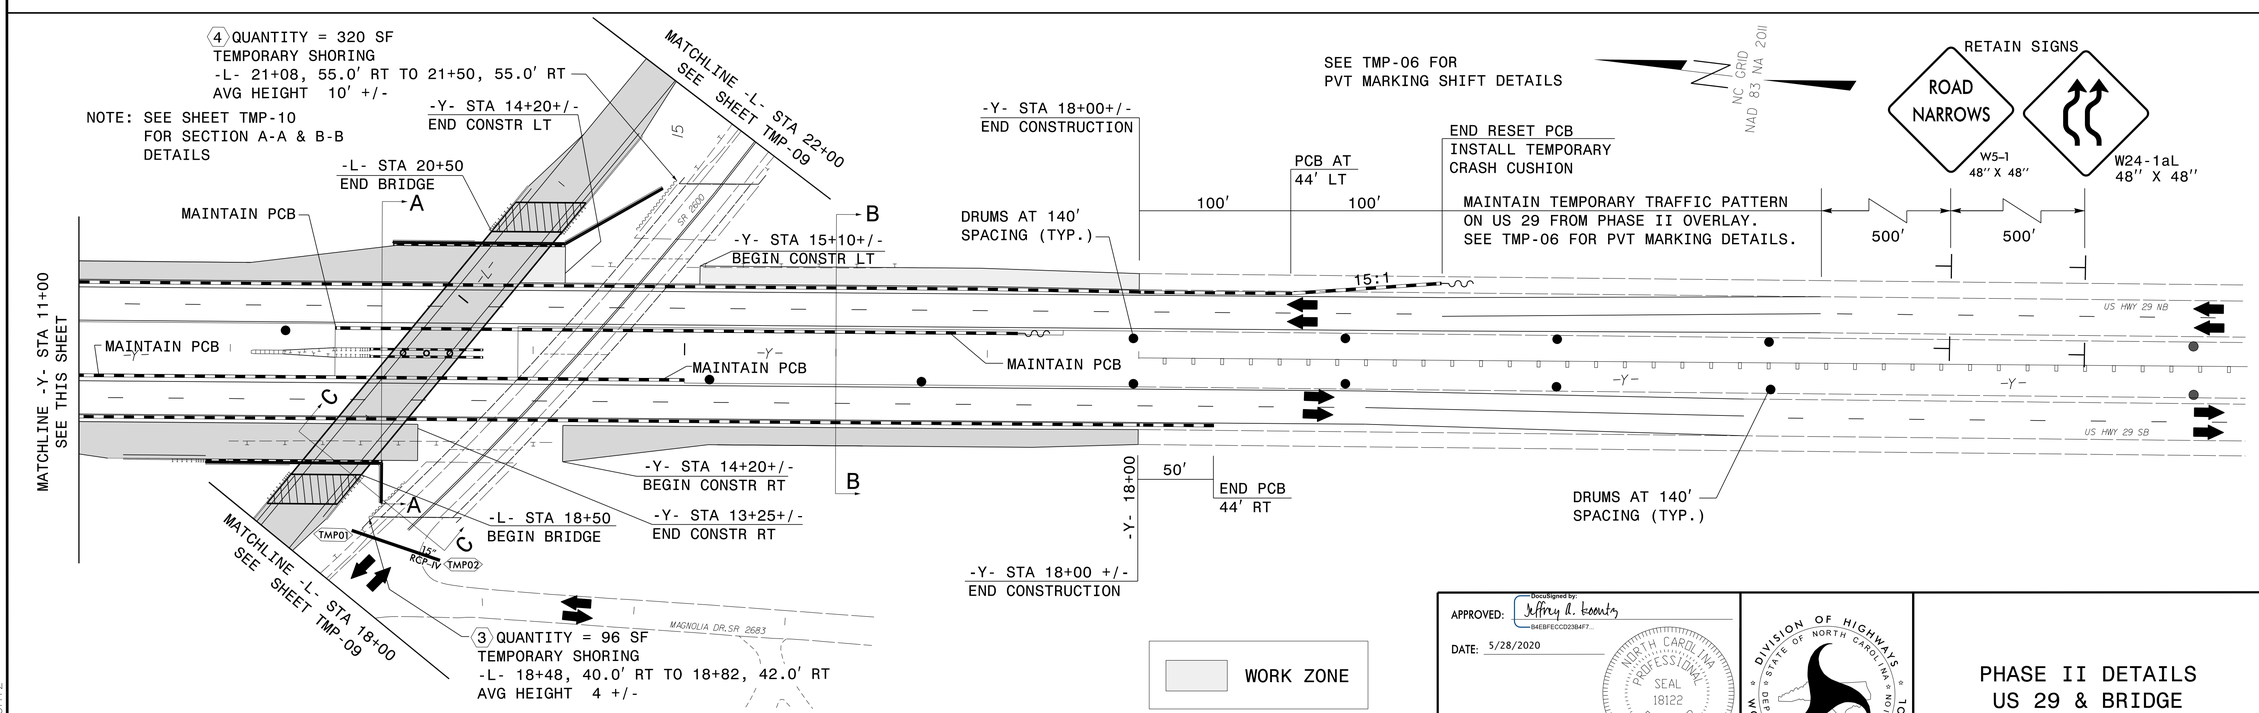

APPROVED: DocuSigned by: Jeffrey A. Kountz B4EBFECCD23B4F7...

DATE: 5/28/2020

NORTH CAROLINA PROFESSIONAL SEAL 18122 ENGINEER JEFFREY A. KOUNTZ

DOCUMENT NOT CONSIDERED FINAL UNLESS ALL SIGNATURES COMPLETED

DIVISION OF HIGHWAYS · STATE OF NORTH CAROLINA · DEPARTMENT OF TRANSPORTATION · WORK ZONE TRAFFIC CONTROL

PHASE II DETAILS
US 29 & BRIDGE

5/28/2020
R:\Traffic\Traffic Control\TCP\BR0042_TC_TMP_PSH_08_Phase II.dgn
User:jeff.kountz