PROJECT REFERENCE NO.	SHEET NO.
2021CPT.07.06.10011, 2021CPT.07.03.20011 2021CPT.07.03.20411	8

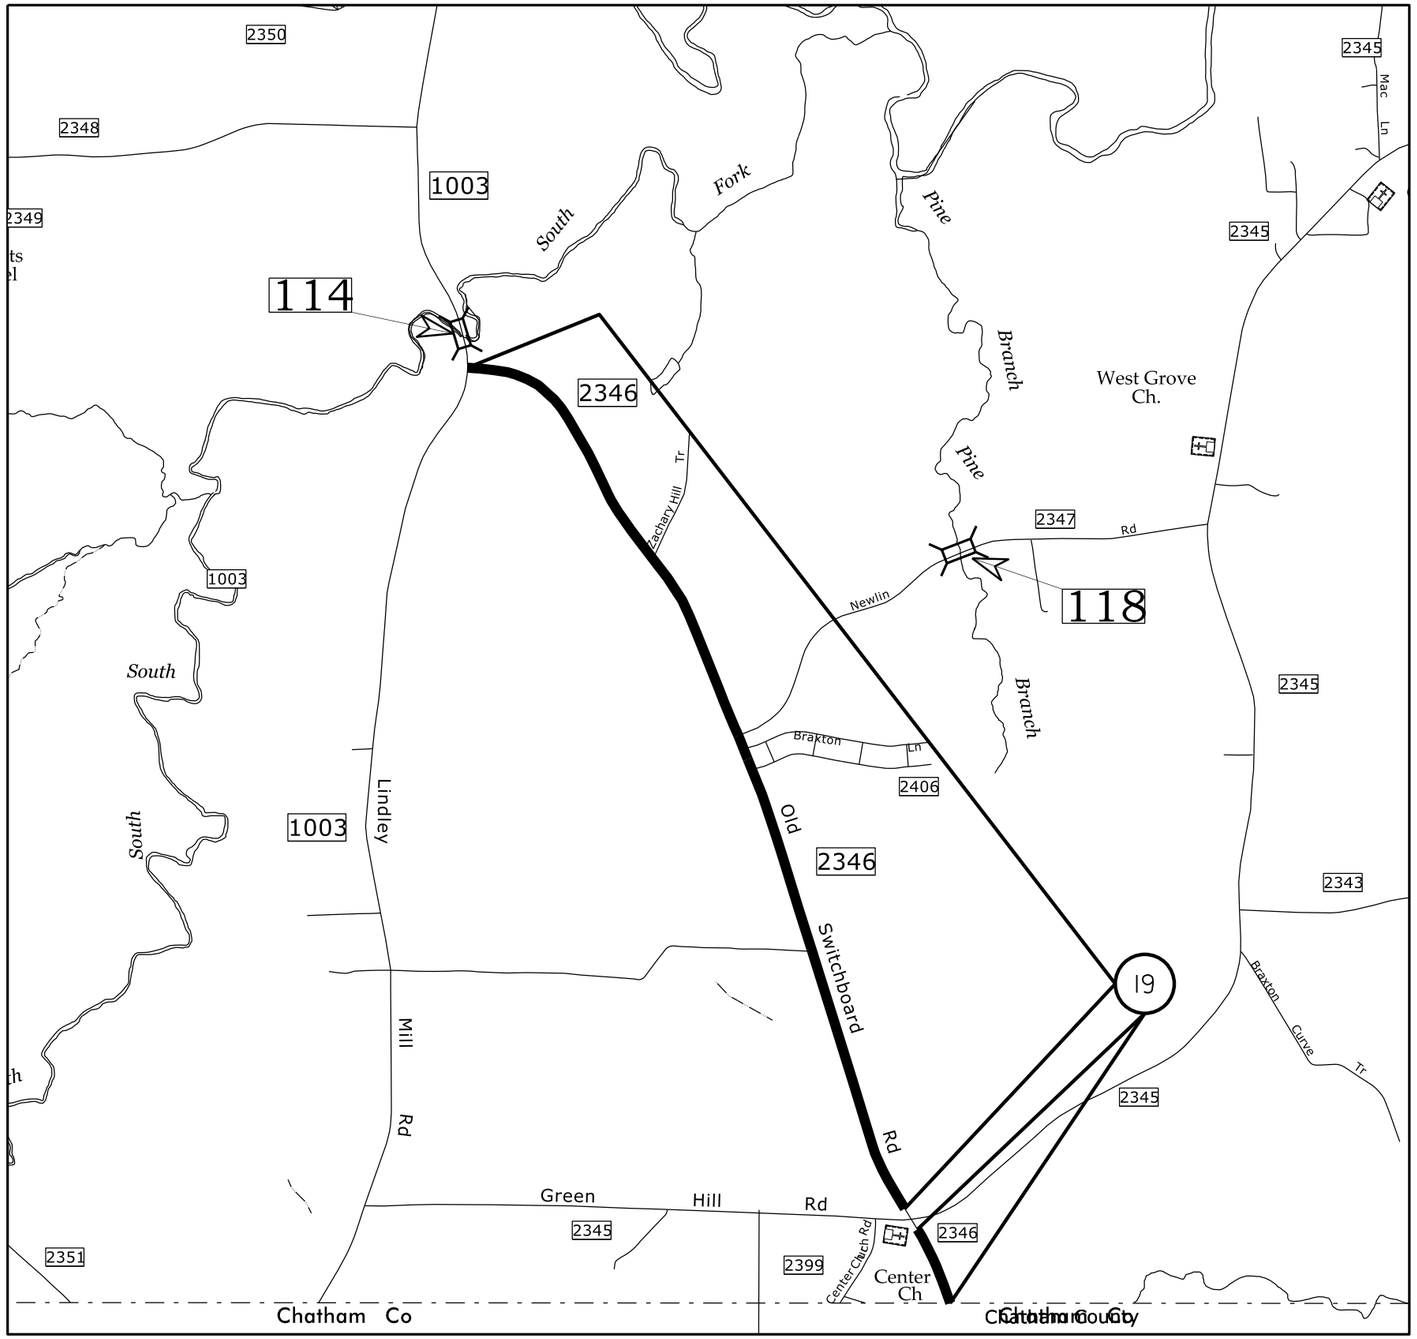

Map 19 SR 2346 Old Switchboard Rd.
Skip intersection at SR 2345 Greenhill Rd.

ALAMANCE COUNTY
NORTH CAROLINA