DocuSign Envelope ID: 358F4019-3F11-46C6-B204-0F1CEF4E484D

8/17/99

PROJECT REFERENCE NO.	SHEET NO.
B-4414	04
R/W SHEET NO.	

ROADWAY DESIGN ENGINEER — NORTH CAROLINA PROFESSIONAL SEAL 028392 ENGINEER — 1/26/2021 | 9:29 AM PST

HYDRAULICS ENGINEER — NORTH CAROLINA PROFESSIONAL SEAL 038697 ENGINEER — 1/22/2021 | 8:38 AM PST

DOCUMENT NOT CONSIDERED FINAL UNLESS ALL SIGNATURES COMPLETED

TGS ENGINEERS
706 HILLSBOROUGH ST. SUITE 200
RALEIGH, NC 27603
PH (919) 773-8887
CORP. LICENSE NO.: C-0275

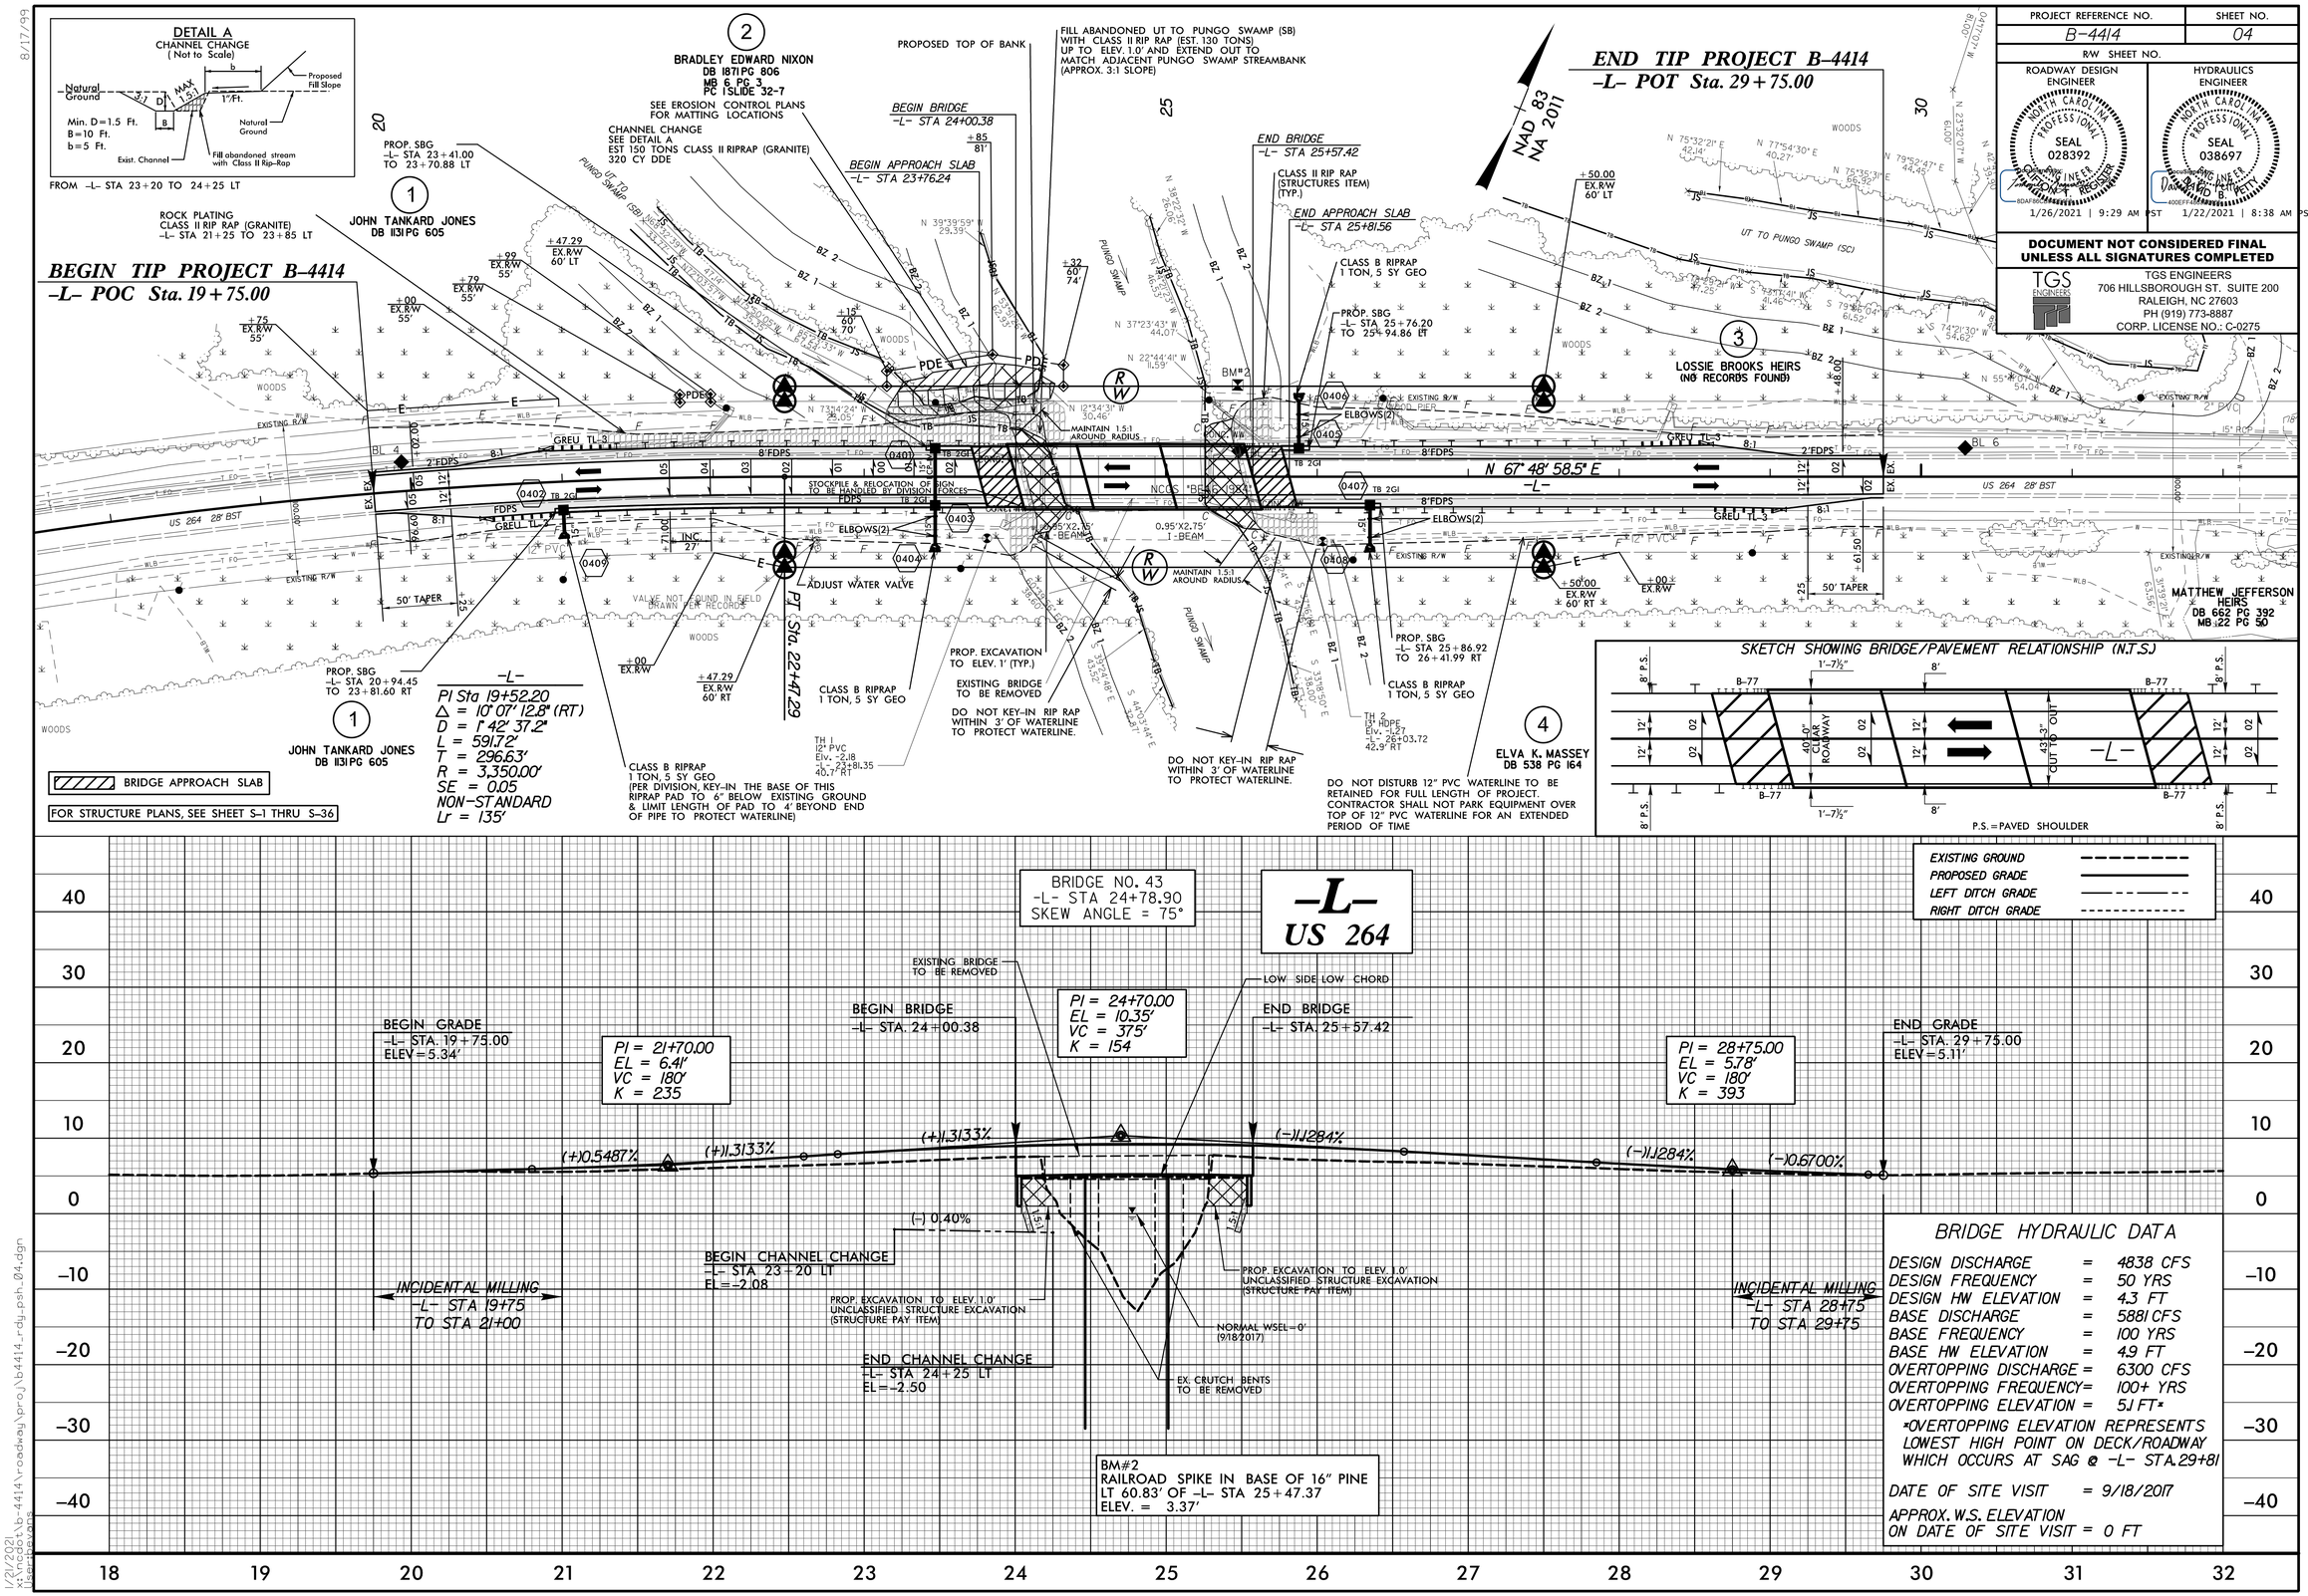

1/26/2021
X:\0801\b-4414\roadway\proj\b4414_rdy_psh_04.dgn
kerrbevans