PROJ. REFERENCE NO.	SHEET NO.
BR-0011	TMP-5

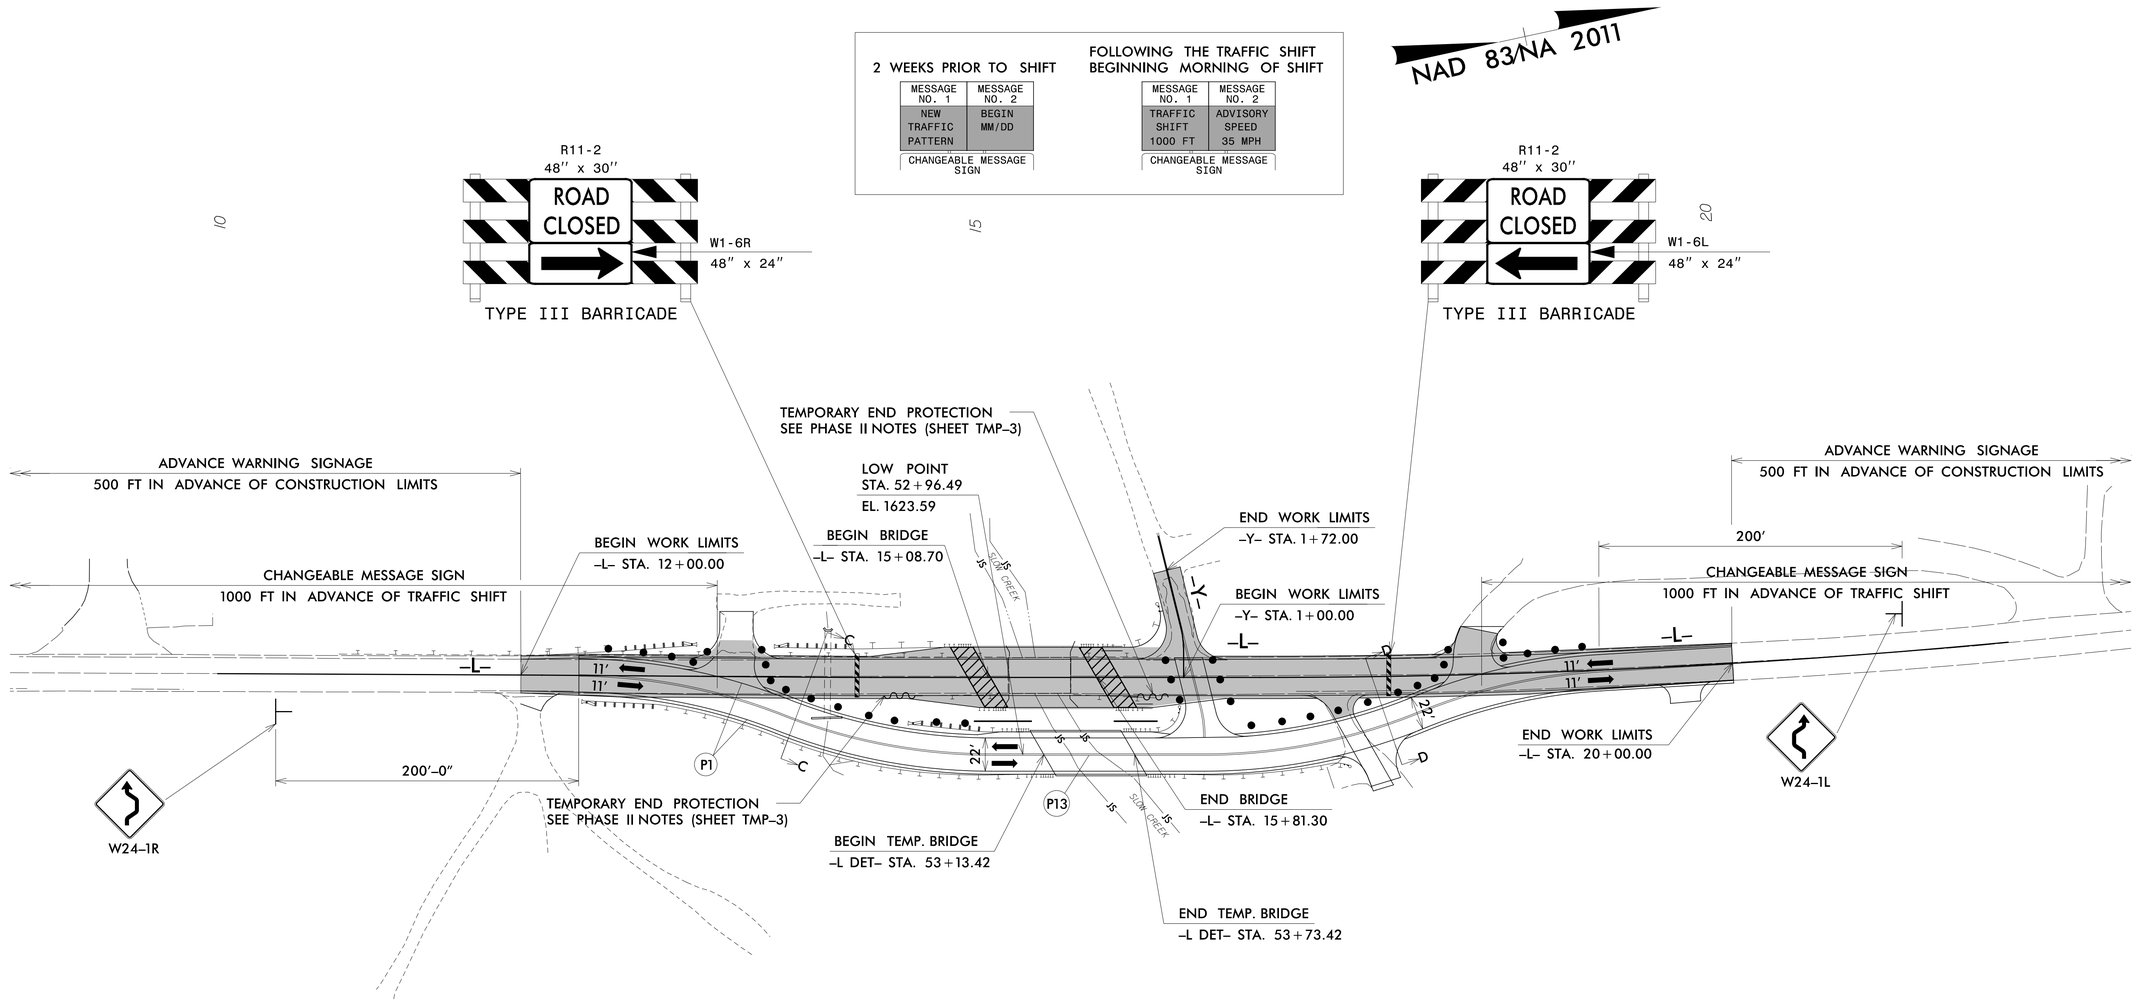

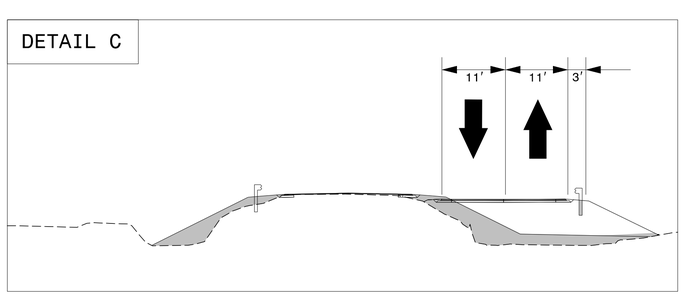

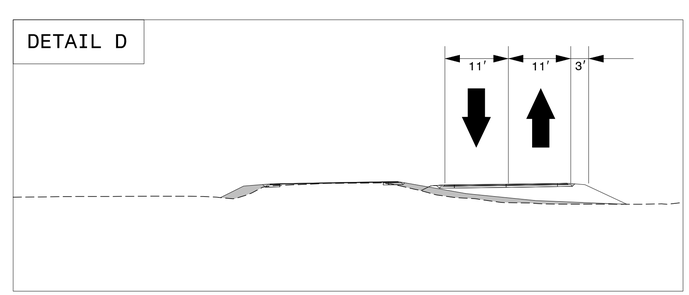

APPROVED: _____

DATE: _____

DocuSigned by: John Townsend
6B2101C41D6F4AC...

1/28/2021

NORTH CAROLINA PROFESSIONAL SEAL 031533 ENGINEER JOHN G. TOWNSEND

DIVISION OF HIGHWAYS STATE OF NORTH CAROLINA DEPARTMENT OF TRANSPORTATION WORK ZONE TRAFFIC CONTROL

DOCUMENT NOT CONSIDERED FINAL UNLESS ALL SIGNATURES COMPLETED

PHASE II DETAIL

1/28/2021
\\vhb\gbl\proj\Raleigh\38811.01NCDOT BR-0011_Cherokee\NCDOT\Traffic\TMP\BR-0011_tc_tmp_05.dgn
User:jtownsend