| PROJECT REFERENCE NO. | SHEET NO. |
|---|---|
| BR-0011 | UC-4 |
| DESIGNED BY: JDG | |
| DRAWN BY: JDG | |
| CHECKED BY: RDH | |
| APPROVED BY: JDG | |
| REVISED: 01/25/21 | |
| NORTH CAROLINA DEPARTMENT OF TRANSPORTATION | |
| UTILITIES ENGINEERING SEC. PHONE:(828)255-0313 FAX:(919)250-4151 | UTILITY CONSTRUCTION PLANS ONLY |

DocuSigned by: Jacob Gray 4595B2083107 42A...

NORTH CAROLINA PROFESSIONAL SEAL 047761 ENGINEER JACOB D. GRAY

# UTILITY CONSTRUCTION

WithersRavenel
Engineers | Planners | Surveyors
84 Coxe Avenue, Suite 260 | Asheville, NC 28801 | t: 828.255.0313 | license #: C-0832 | www.withersravenel.com

DOCUMENT NOT CONSIDERED FINAL UNLESS ALL SIGNATURES COMPLETED

50 25 0 50 100
PLANS

5 2.5 0 5 10
PROFILE (VERTICAL)

NOTE:
THE ESTIMATED QUANTITY OF DUCTILE IRON PIPE FITTINGS ON THE IS PLAN SHEET IS 500 LBS. THE ACTUAL QUANTITY AND TYPE OF FITTINGS WILL VARY BASED ON FIELD CONDITIONS. (250# MIN WP)

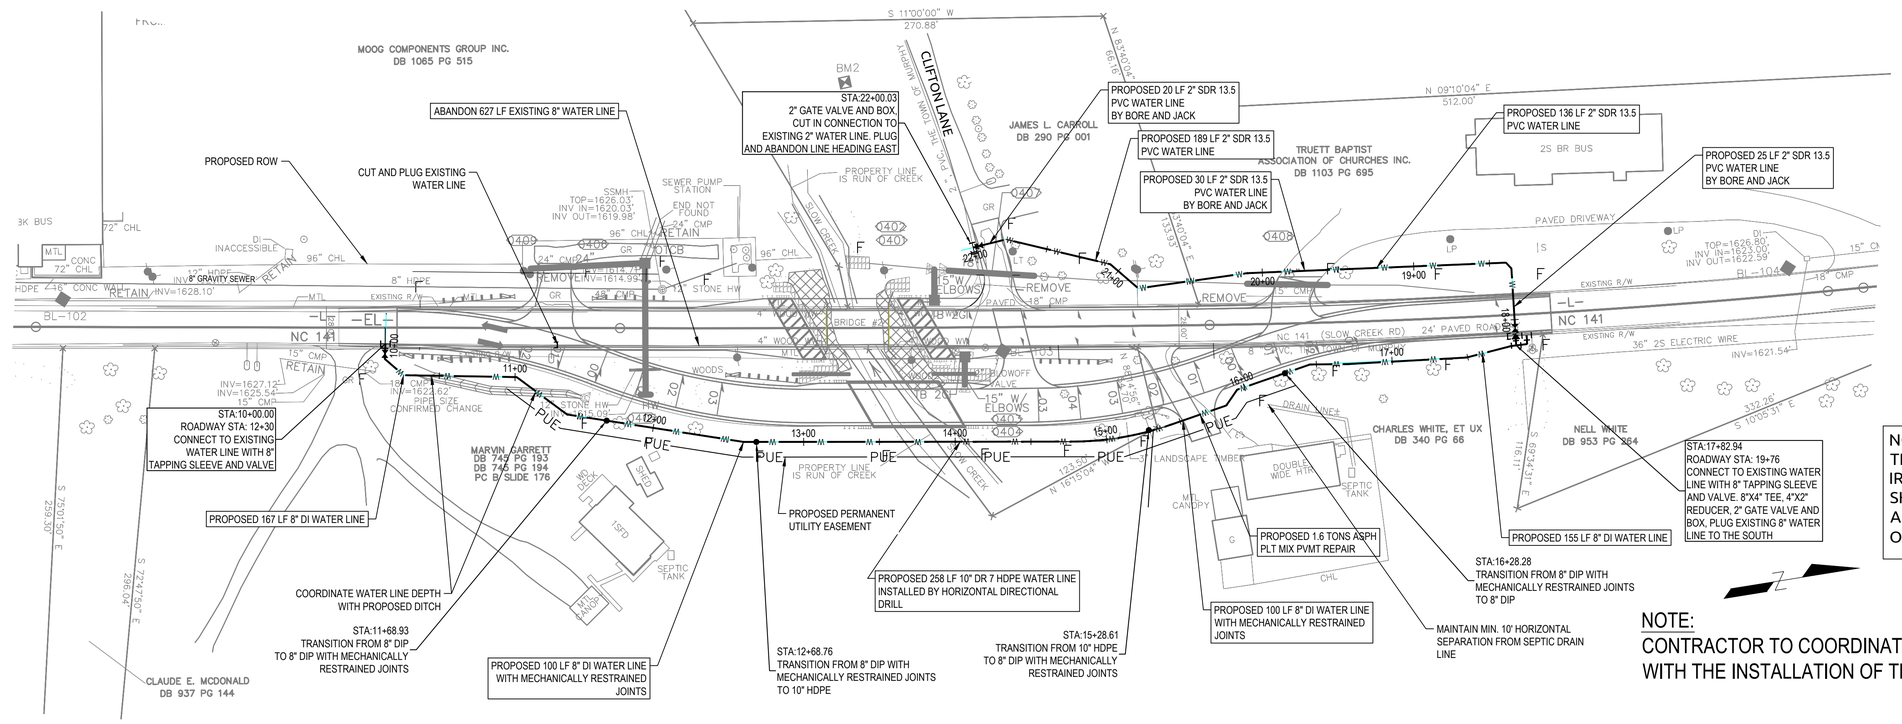


NOTE:
CONTRACTOR TO COORDINATE WL INSTALLATION WITHIN PUE WITH THE INSTALLATION OF TEMPORARY BRIDGE/DETOUR.

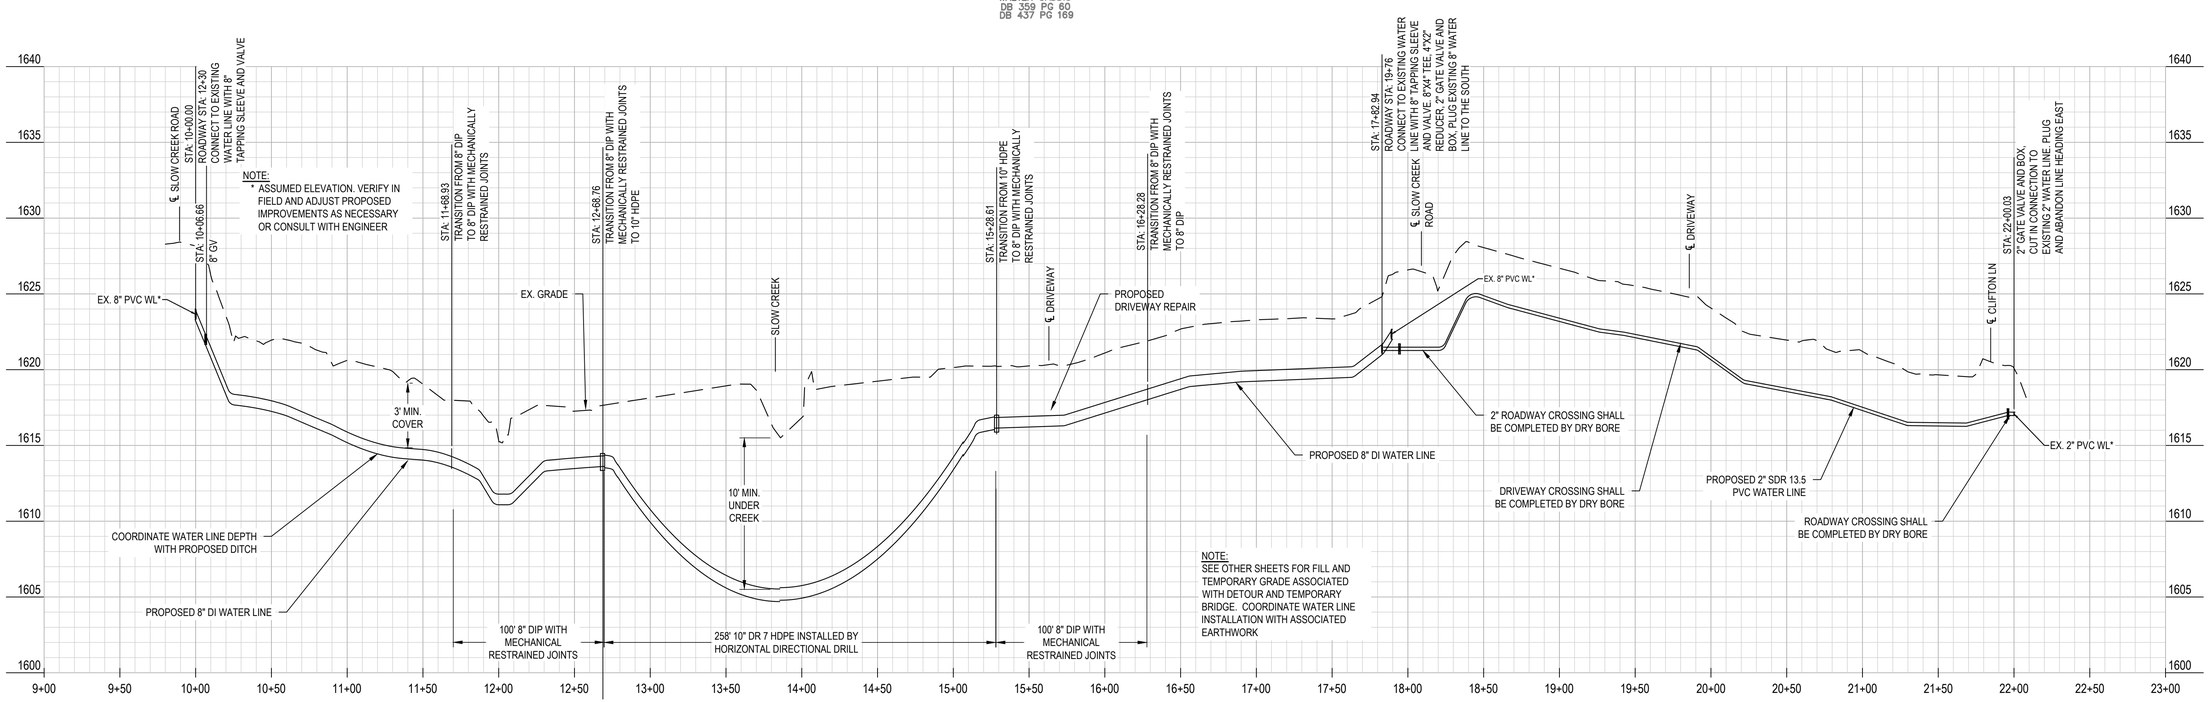


REVISIONS

V:\19\19-0930\190939-Town of Murphy Water Line Relocation\CAD\SHEETS-08190939.dwg- Tuesday, January 26, 2021 9:12:54 AM - GRAY, JACOB