DocuSign Envelope ID: 2B2F9120-464F-4226-969C-8C7E44932236

8/17/99

NAD 83/NA 2011

PROJECT REFERENCE NO.	SHEET NO.
R-5020B	14
R/W SHEET NO.	

ROADWAY DESIGN ENGINEER

DocuSigned by: BARRY C. SMITH
07701A4B7F1493...

NORTH CAROLINA PROFESSIONAL SEAL 034375 ENGINEER BARRY C. SMITH

6/24/2020

HYDRAULICS ENGINEER

DocuSigned by: JOSHUA G. DALTON
1D99A1D8C7A84C2...

NORTH CAROLINA PROFESSIONAL SEAL 26971 ENGINEER JOSHUA G. DALTON

6/24/2020

DOCUMENT NOT CONSIDERED FINAL UNLESS ALL SIGNATURES COMPLETED

KCI http://www.kci.com
Engineers • Planners • Scientists • Construction Managers
4505 Falls of Neuse Road, Suite 400
Raleigh, NC 27609-6270
Phone (919) 783-9214 • Fax (919) 783-9266

SUNGATE DESIGN GROUP, P.A.
905 JONES FRANKLIN ROAD
RALEIGH, NORTH CAROLINA 27606
TEL (919) 859-2243 FAX (919) 859-6258
ENG FIRM LICENSE NO. C-890

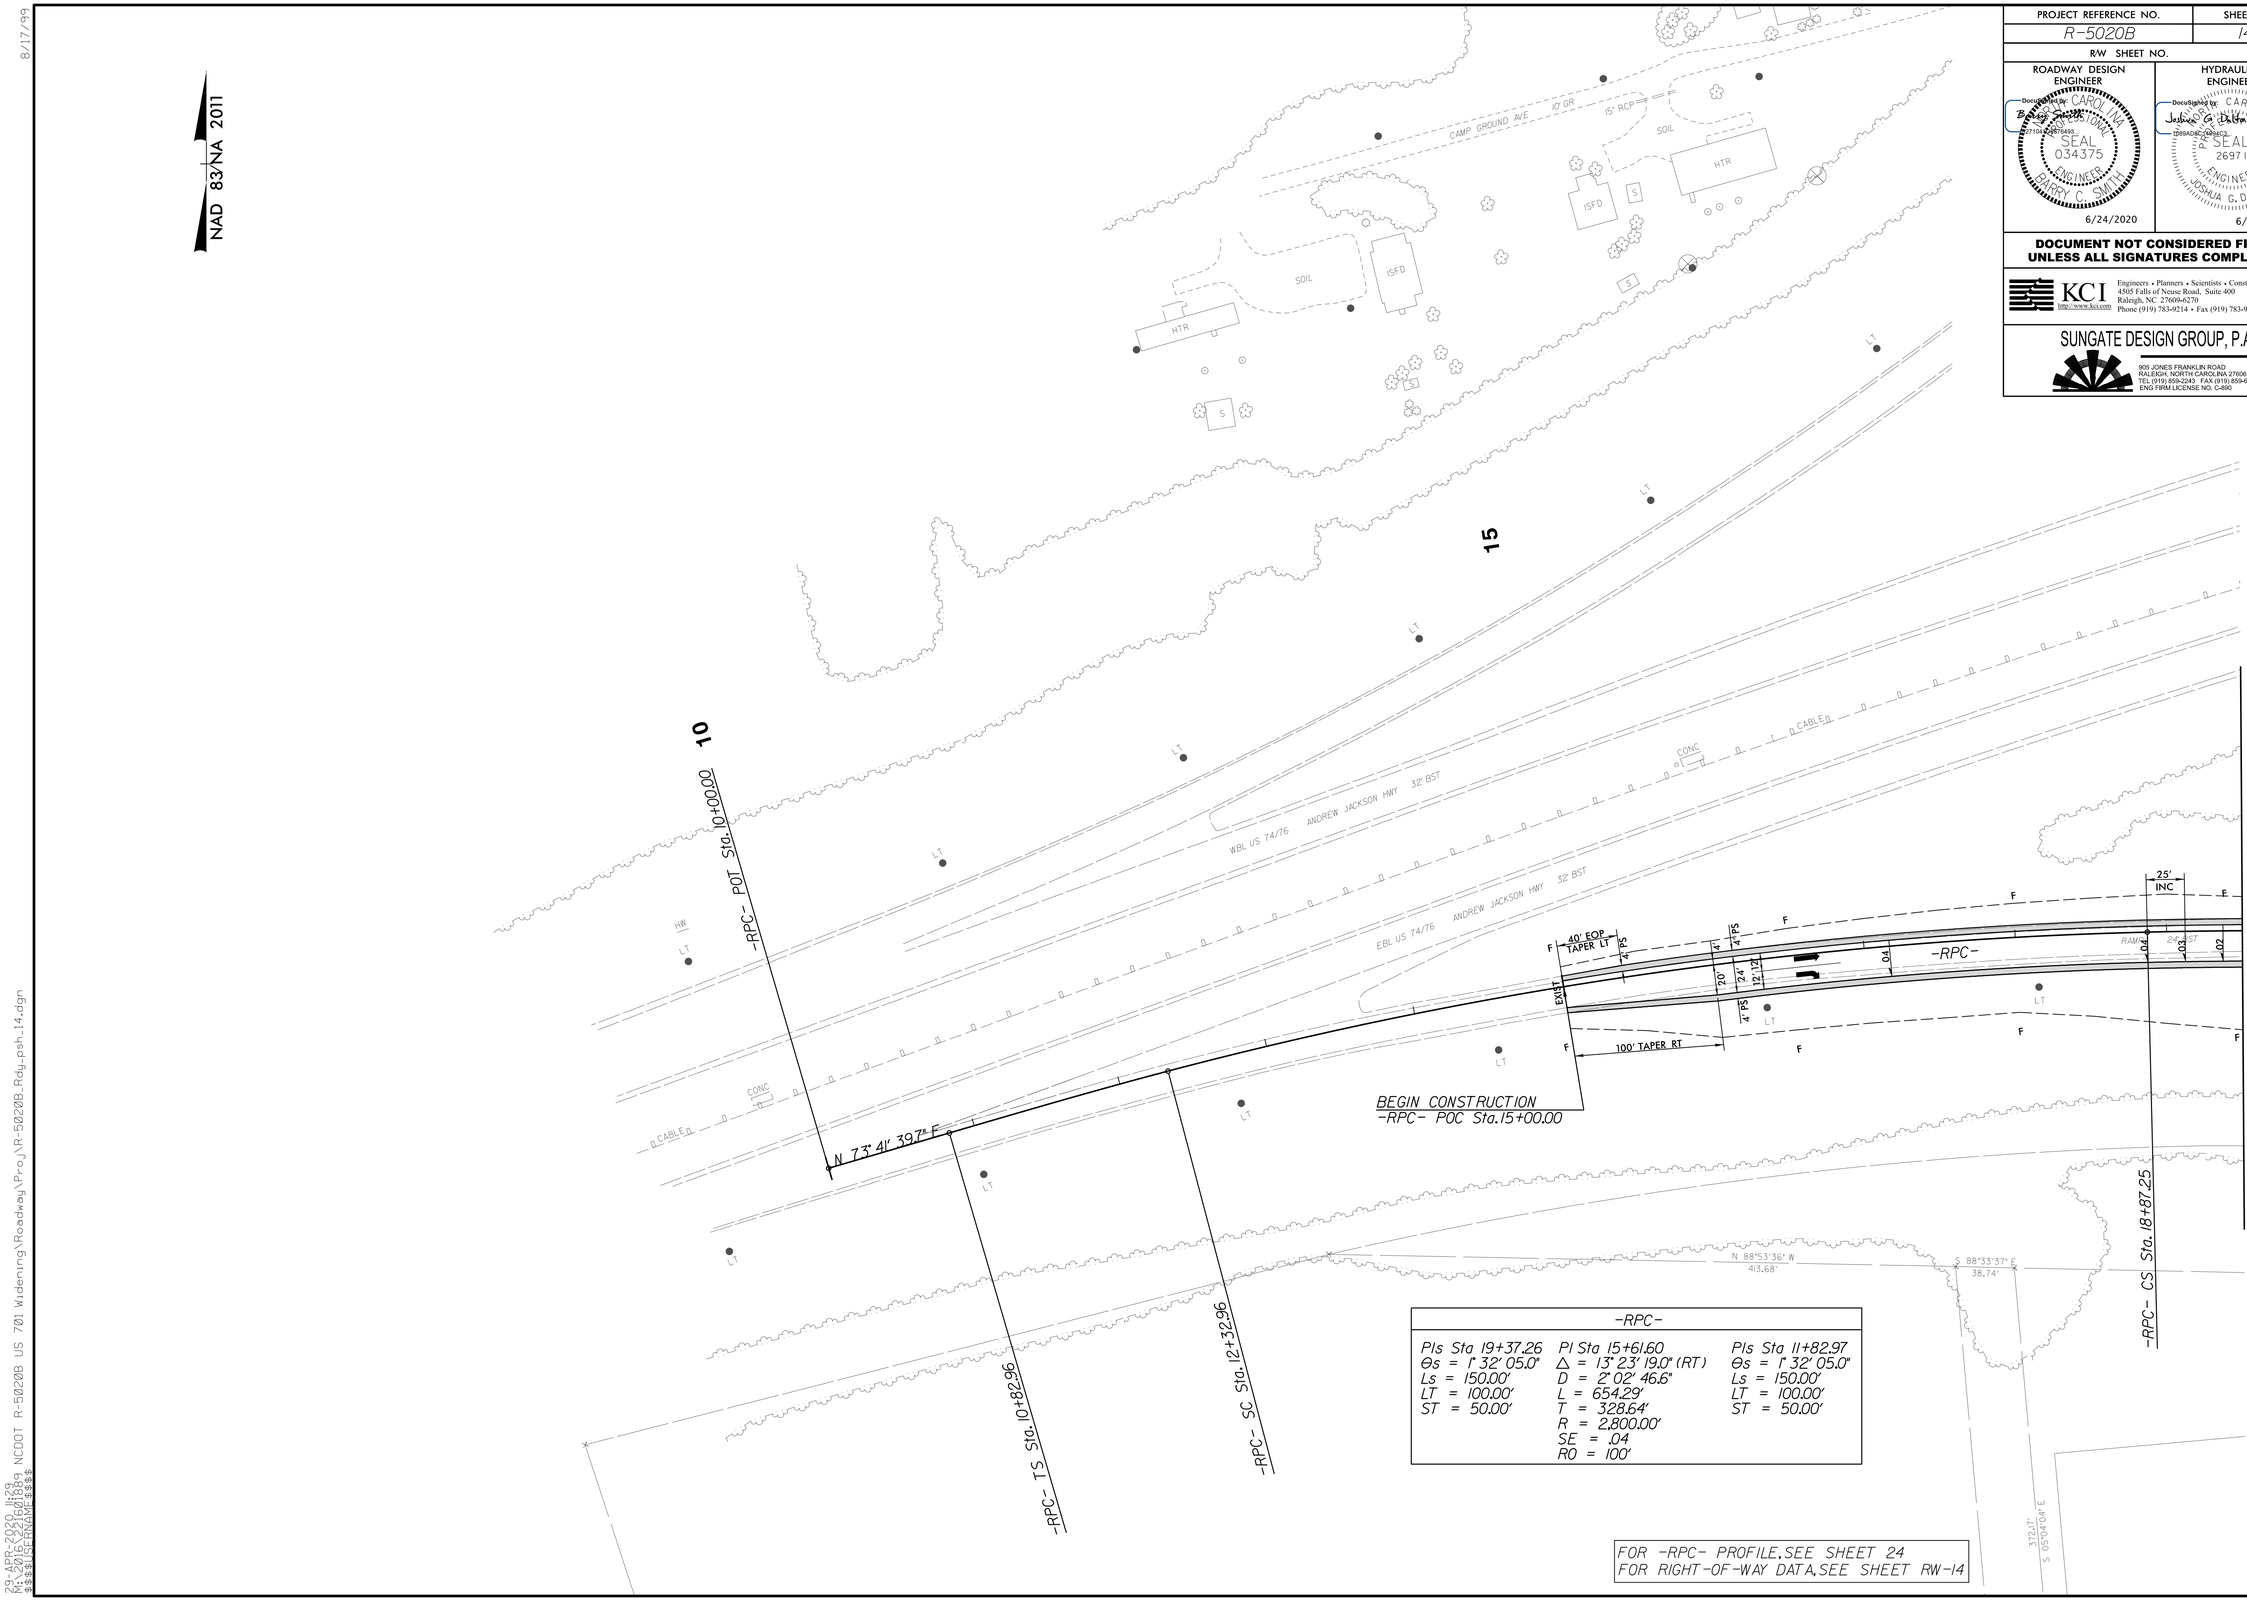

-RPC-		
PIs Sta 19+37.26	PI Sta 15+61.60	PIs Sta 11+82.97
Θs = 1° 32' 05.0"	△ = 13° 23' 19.0" (RT)	Θs = 1° 32' 05.0"
Ls = 150.00'	D = 2° 02' 46.6"	Ls = 150.00'
LT = 100.00'	L = 654.29'	LT = 100.00'
ST = 50.00'	T = 328.64'	ST = 50.00'
	R = 2,800.00'	
	SE = .04	
	RO = 100'	

FOR -RPC- PROFILE, SEE SHEET 24
FOR RIGHT-OF-WAY DATA, SEE SHEET RW-14

29-APR-2020 08:29
K:\2016\2016189\Roadway\Proj\R-5020B_Rdy_psh_14.dgn
$$$$USERNAME$$$$