PROJECT REFERENCE NO.	SHEET NO.
R-5020B	UC-5

DESIGNED BY: DK
DRAWN BY: AP
CHECKED BY: MM
APPROVED BY:
REVISED:

NORTH CAROLINA DEPARTMENT OF TRANSPORTATION
UTILITIES ENGINEERING SEC.
PHONE:(919)707-6690
FAX:(919)250-4151

NORTH CAROLINA PROFESSIONAL SEAL 032322 ENGINEER MARCO R. MENENDEZ
DocuSigned by: 2015FB989480...
9/3/2020

UTILITY CONSTRUCTION PLANS ONLY

KCI http://www.kci.com
Engineers • Planners • Scientists • Construction Managers
4505 Falls of Neuse Road, Suite 400
Raleigh, NC 27609
Phone (919) 783-9214 • Fax (919) 783-9266
License No. C-764

UTILITY CONSTRUCTION

DOCUMENT NOT CONSIDERED FINAL UNLESS ALL SIGNATURES COMPLETED

WATER LINE

NAD 83

NOTES:

1. SEE SHEET UC-3A FOR CONNECTION TO EXISTING AC WATER LINE DETAIL.
2. PROPOSED WATER METER BOX FOR FUTURE METER BY OTHERS.
3. FOLLOWING CONSTRUCTION OF PROPOSED WATER LINE, ABANDON VALVE IN PLACE.
4. EXISTING PIPE TO BE ABANDONED SHALL BE REMOVED AS NECESSARY BY CONTRACTOR FOR THE PROPOSED PIPE INSTALLATION.

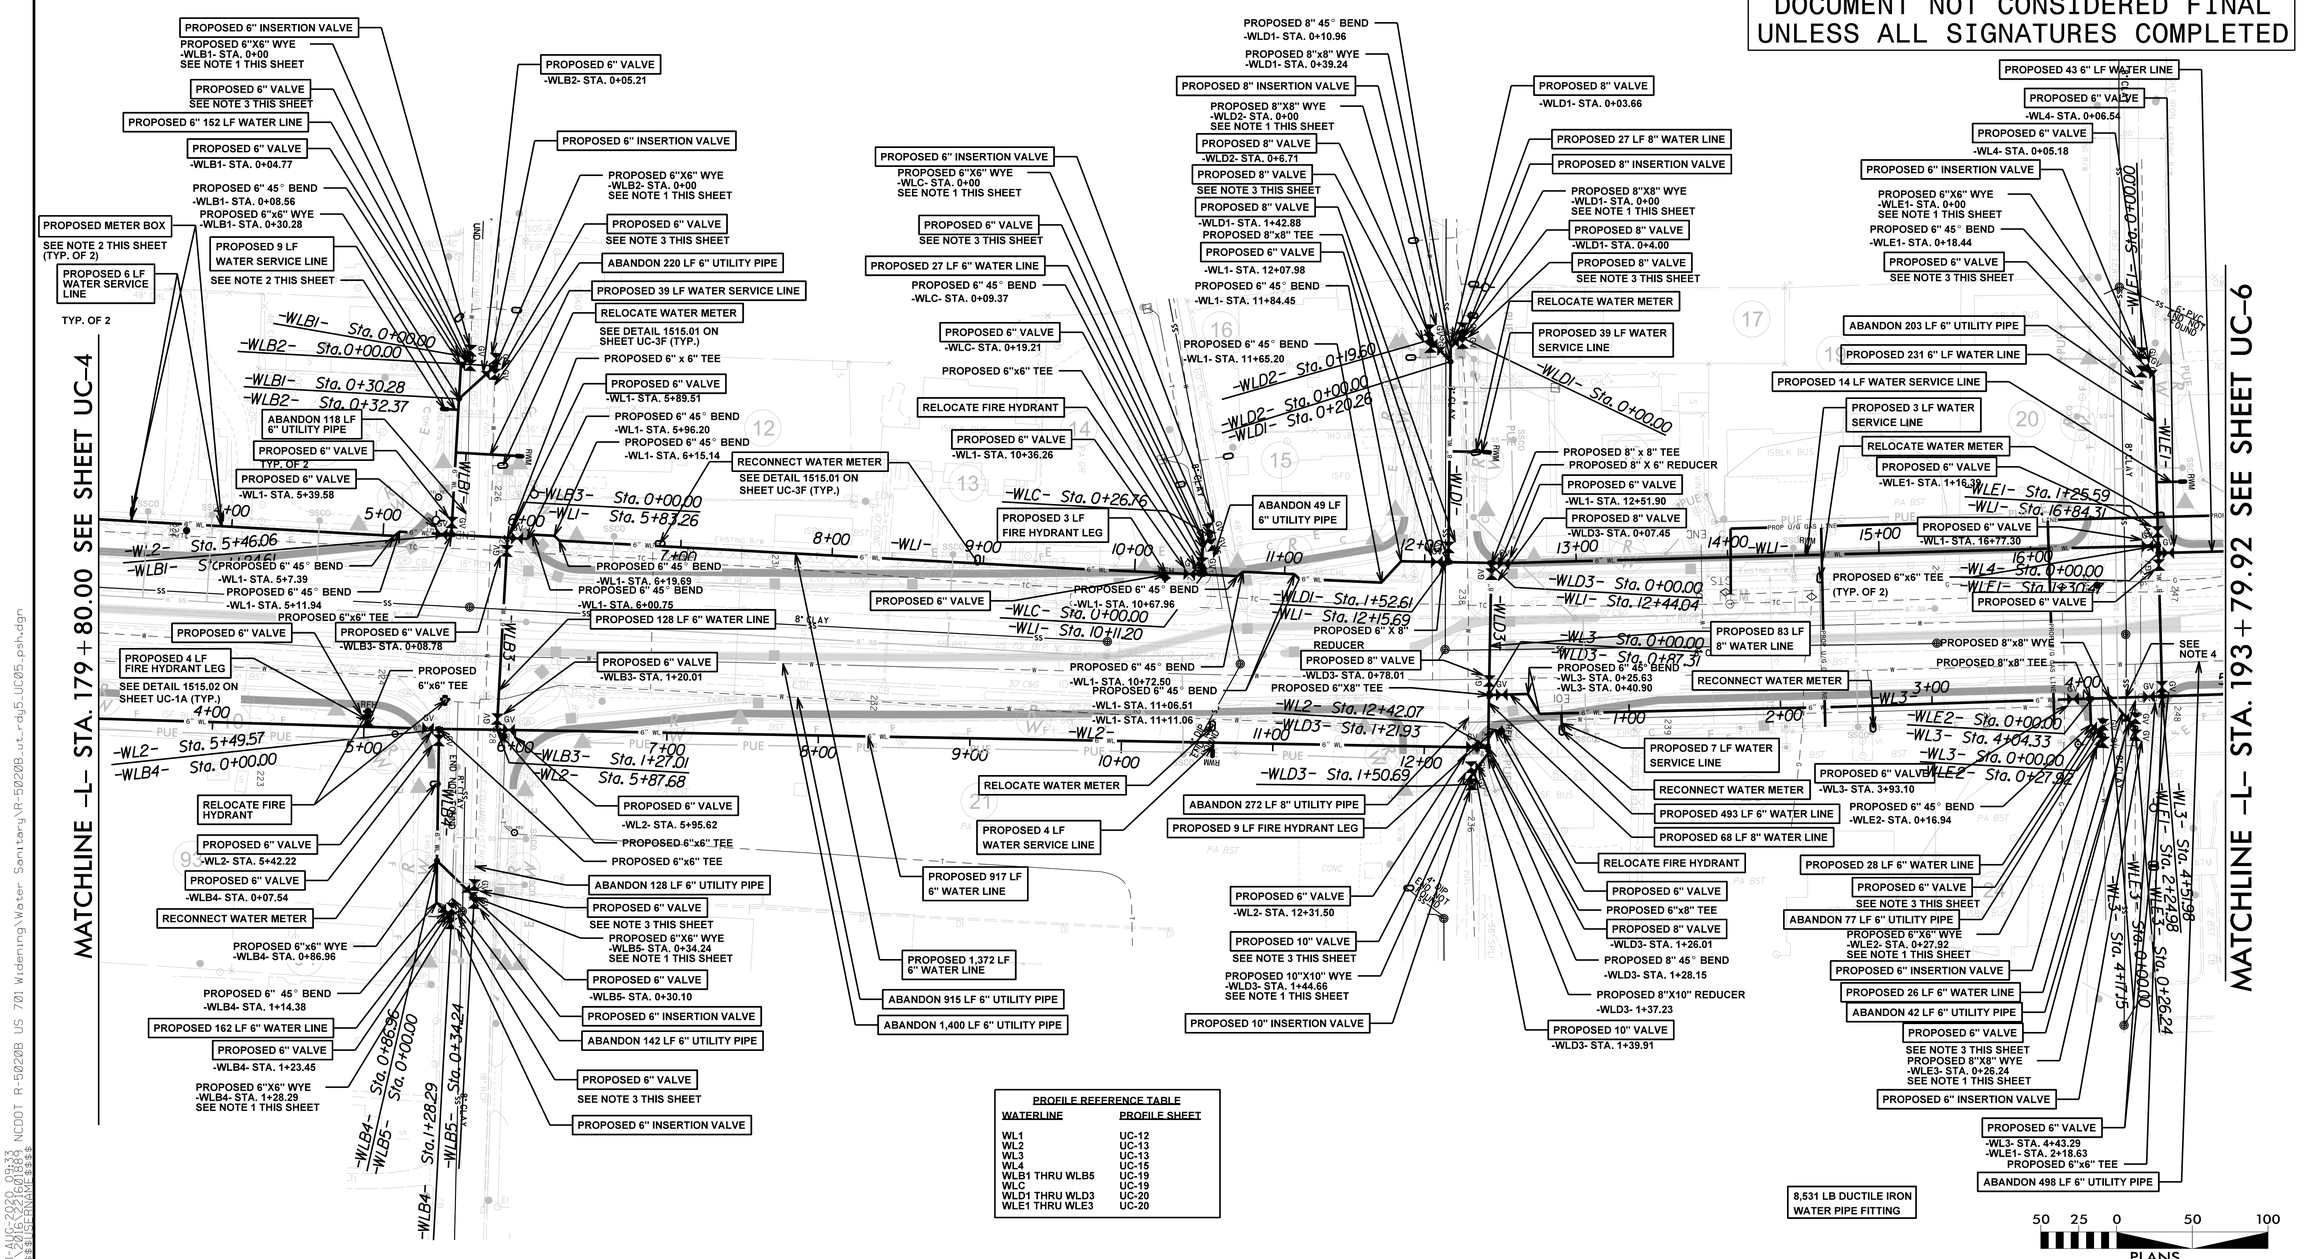

PROFILE REFERENCE TABLE

WATERLINE	PROFILE SHEET
WL1	UC-12
WL2	UC-13
WL3	UC-13
WL4	UC-15
WLB1 THRU WLB5	UC-19
WLC	UC-19
WLD1 THRU WLD3	UC-20
WLE1 THRU WLE3	UC-20

8/17/99

28-AUG-2020 09:33
R-5020B_UC_01.dgn
NCDOT R-5020B US 701 Widening\Water Sanitary\R-5020B_ut_rdy5_UC05_psh.dgn
USERNAME = s_ap