PROJECT REFERENCE NO.	SHEET NO.
R-5020B	UC-25

DESIGNED BY: DK
DRAWN BY: AP
CHECKED BY: MM
APPROVED BY:
REVISED:

NORTH CAROLINA DEPARTMENT OF TRANSPORTATION
UTILITIES ENGINEERING SEC.
PHONE:(919)707-6690
FAX:(919)250-4151

NORTH CAROLINA PROFESSIONAL SEAL 032322 ENGINEER MARIO R. MENENDEZ
DocuSigned by: 2C015F9589A480...
9/3/2020

UTILITY CONSTRUCTION PLANS ONLY

KCI
http://www.kci.com
Engineers • Planners • Scientists • Construction Managers
4505 Falls of Neuse Road, Suite 400
Raleigh, NC 27609
Phone (919) 783-9214 • Fax (919) 783-9266
License No. C-764

UTILITY CONSTRUCTION

DOCUMENT NOT CONSIDERED FINAL UNLESS ALL SIGNATURES COMPLETED

SANITARY SEWER

NAD 83

NOTE:
1. CONTRACTOR SHALL FIELD LOCATE THE EXISTING SEWER SERVICE LINES, AND CONNECT THE PROPOSED CLEANOUT TO THE EXISTING SEWER SERVICE LINE.
2. FOR PROFILES SL-A, SL-D, SL-E, SL-F, AND SL-G, SEE SHEETS UC-32, UC-33, AND UC-34.

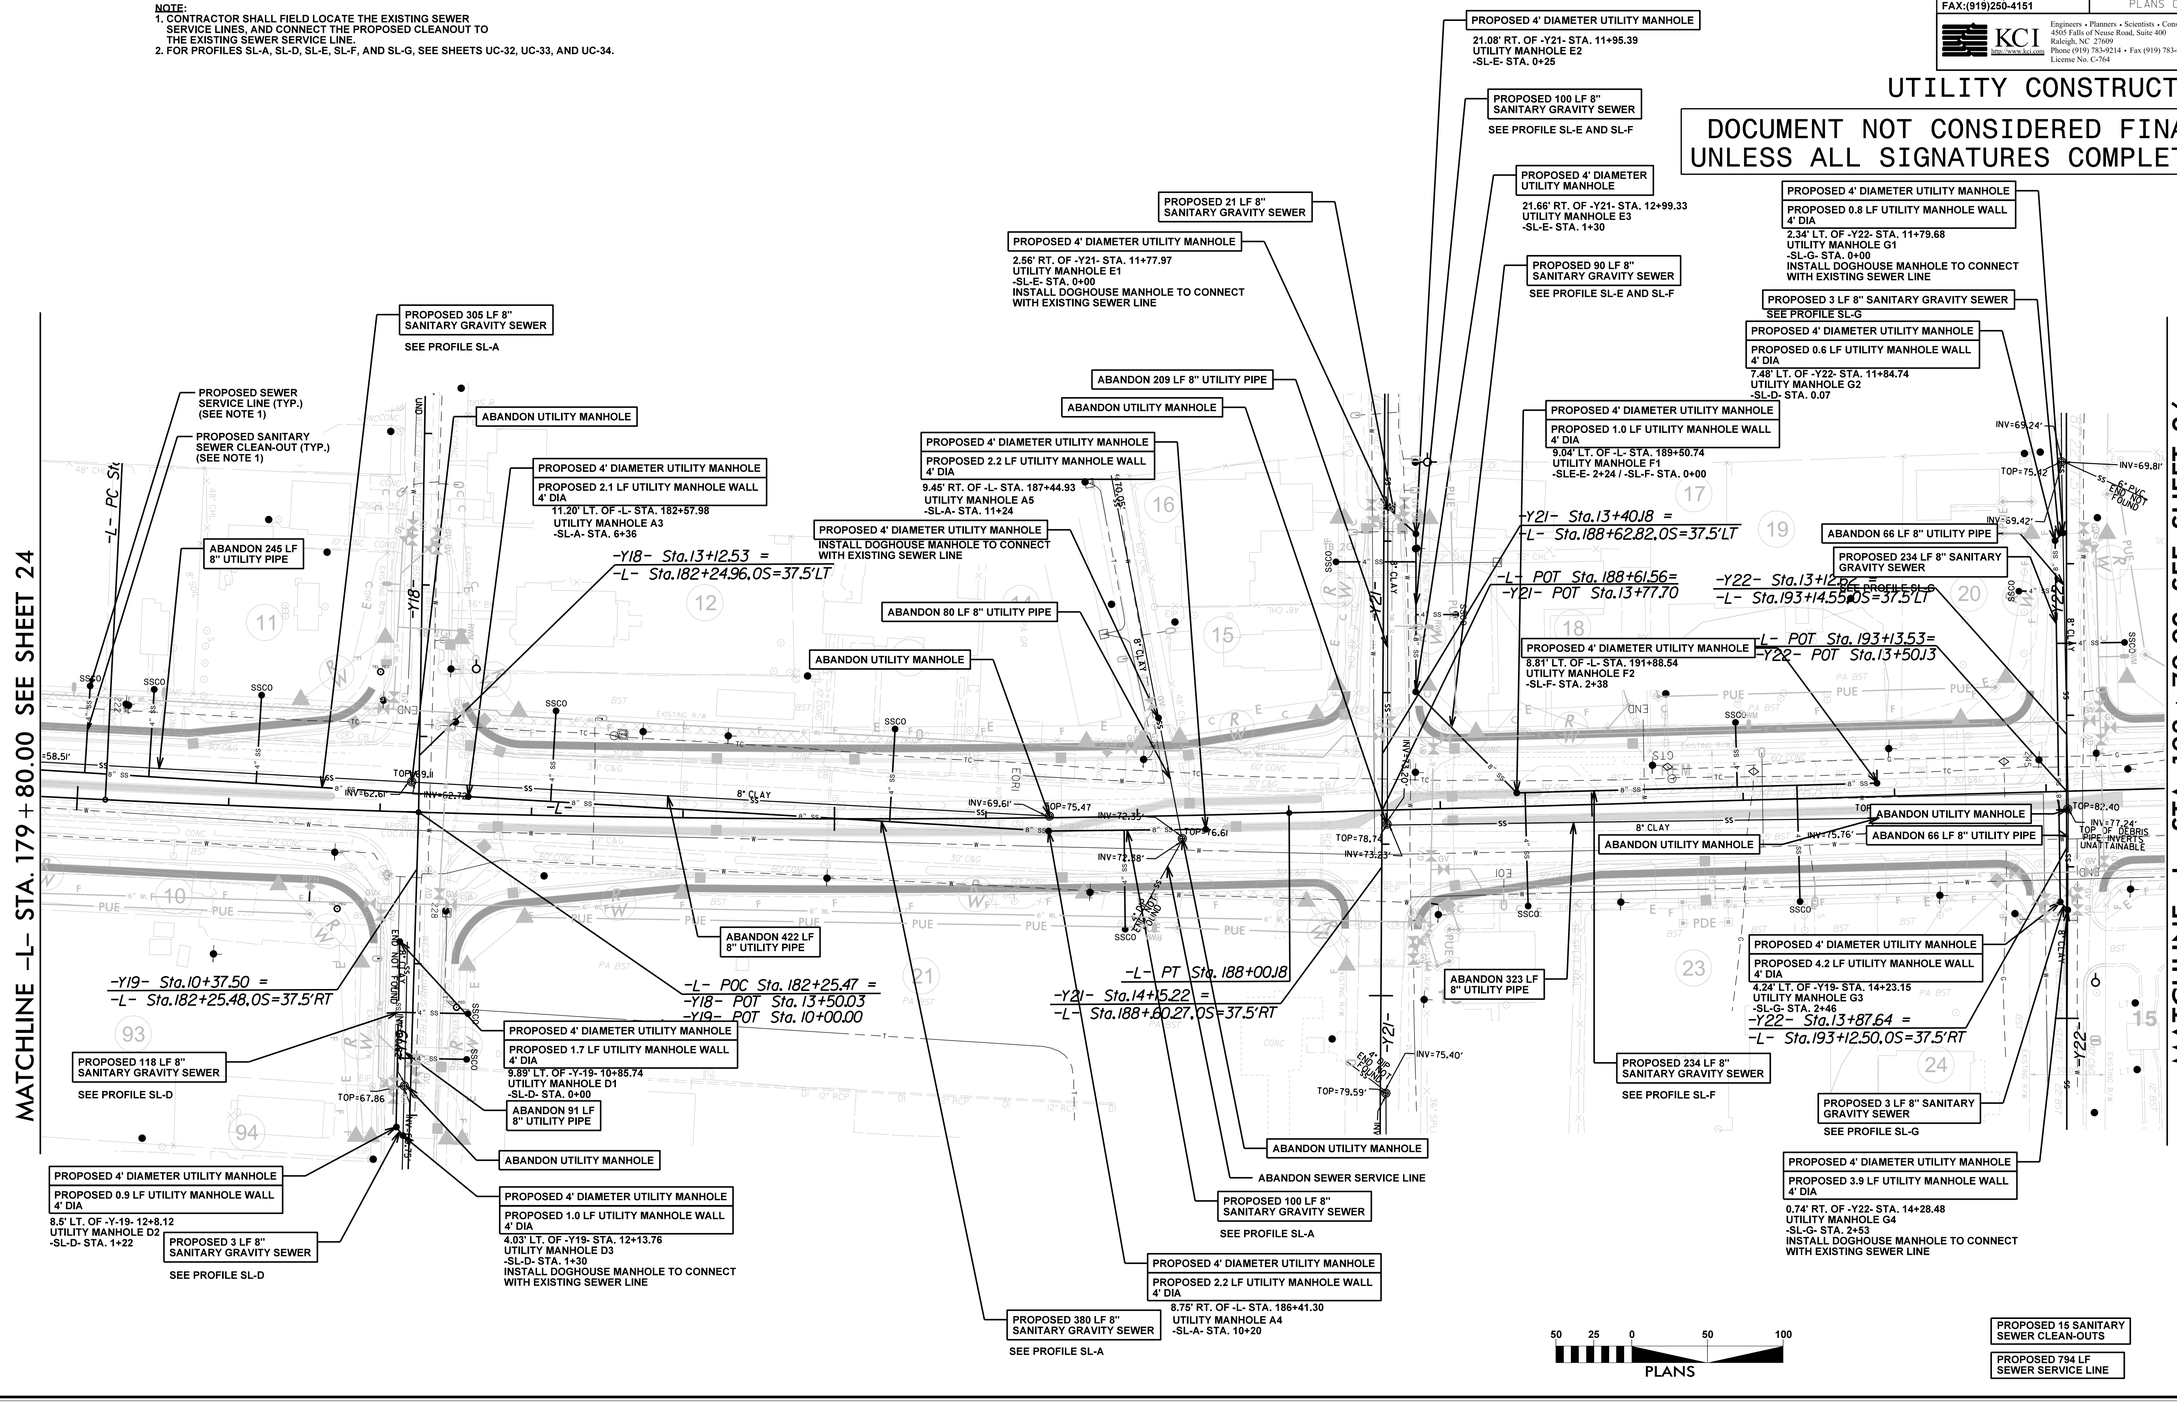

8/17/99

14:APR 2020 10:57
M:\2016\16001889 NCDOT R-5020B US 701 Widening\Water Sanitary\R-5020B_ut_rdy5_UC25_psh.dgn