PROJECT REFERENCE NO.	SHEET NO.
R-5797	RW08

Location and Surveys

DIVISION OF HIGHWAYS
LOCATION AND SURVEYS
DIVISION 6 FIELD OFFICE

PROJECT SURVEYOR

DocuSigned by: John E Kaukola Jr.
F360958AF7B8462...

NORTH CAROLINA PROFESSIONAL SEAL L-3999 LAND SURVEYOR JOHN E. KAUKOLA, JR.

DOCUMENT NOT CONSIDERED FINAL UNLESS ALL SIGNATURES COMPLETED

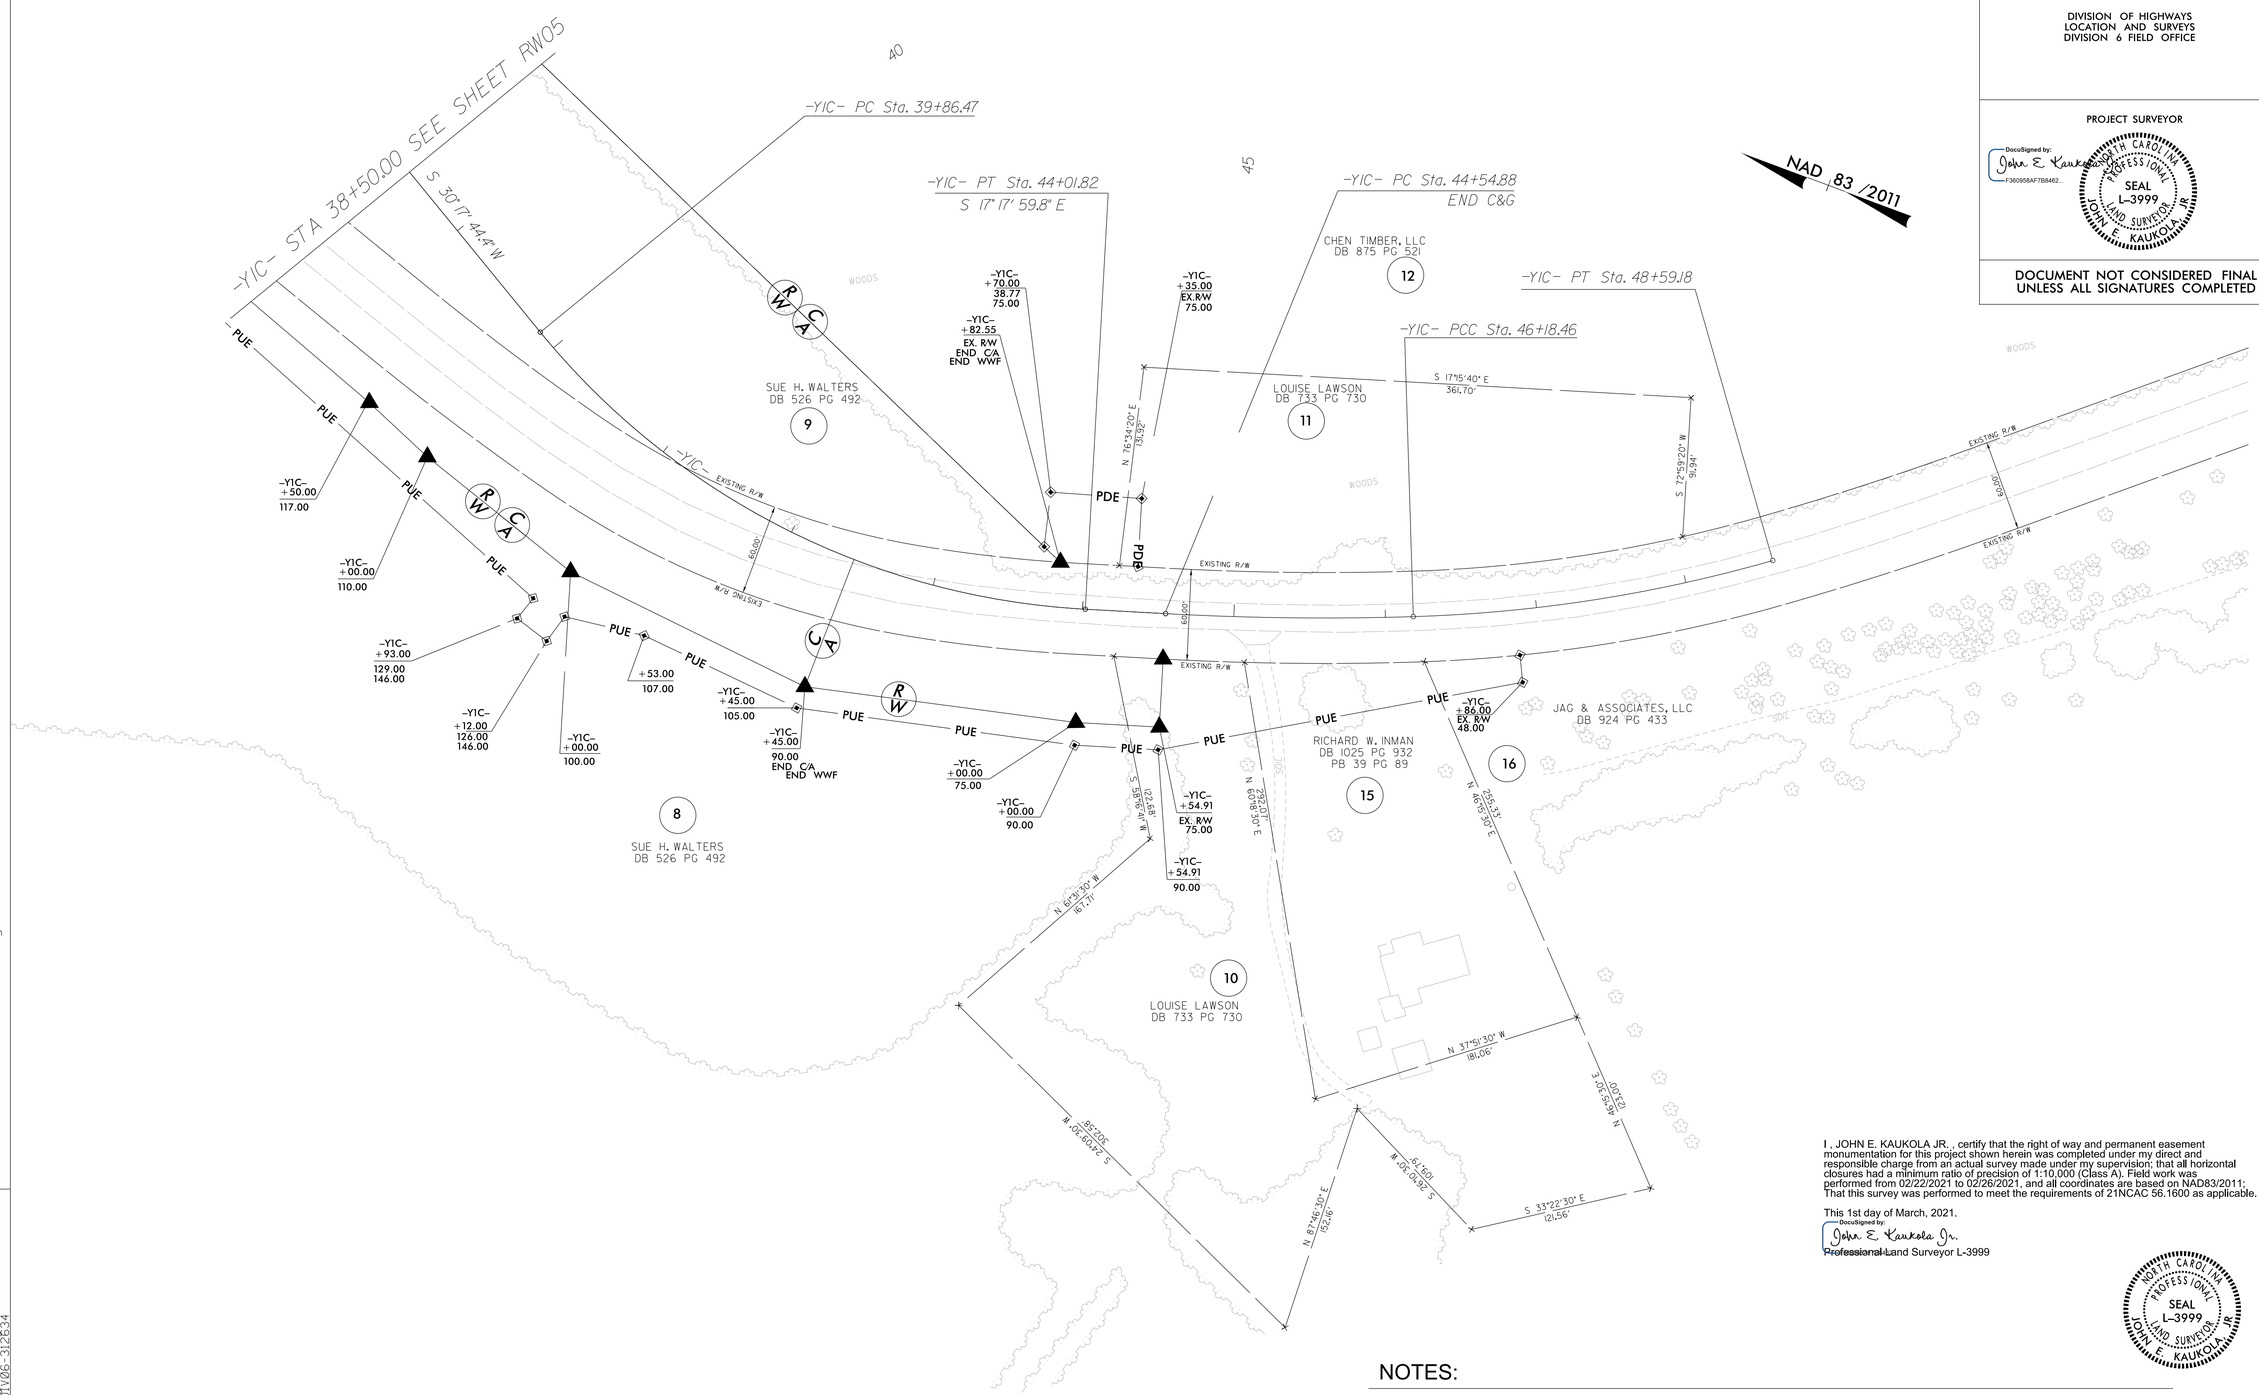

I , JOHN E. KAUKOLA JR. , certify that the right of way and permanent easement monumentation for this project shown herein was completed under my direct and responsible charge from an actual survey made under my supervision; that all horizontal closures had a minimum ratio of precision of 1:10,000 (Class A). Field work was performed from 02/22/2021 to 02/26/2021, and all coordinates are based on NAD83/2011; That this survey was performed to meet the requirements of 21NCAC 56.1600 as applicable.

This 1st day of March, 2021.

DocuSigned by: John E Kaukola Jr.

Professional Land Surveyor L-3999

NORTH CAROLINA PROFESSIONAL SEAL L-3999 LAND SURVEYOR JOHN E. KAUKOLA, JR.

NOTES:

1. IF FURTHER INFORMATION REGARDING PROJECT CONTROL IS NEEDED PLEASE CONTACT THE LOCATION AND SURVEYS UNIT.
2. PROJECT CONTROL WAS ESTABLISHED USING GNSS, THE GLOBAL NAVIGATION SATELLITE SYSTEM.
3. RIGHT OF WAY MONUMENTATION ESTABLISHED 02/22/2021 to 02/26/2021.

REVISIONS

6/2/99

16-FEB-2021 13:56
\\DIVO6-314142\Projects\R-jobs\R-5797\E-row_sheets_210122\work\RW\r-5797_ls_rw08.dgn
cmblackmon AT DIV06-312634