DocuSign Envelope ID: 9B131E64-0059-484A-8F53-C0206FD8F0D3

PROJ. REFERENCE NO.	SHEET NO.
R-5797	TMP-16

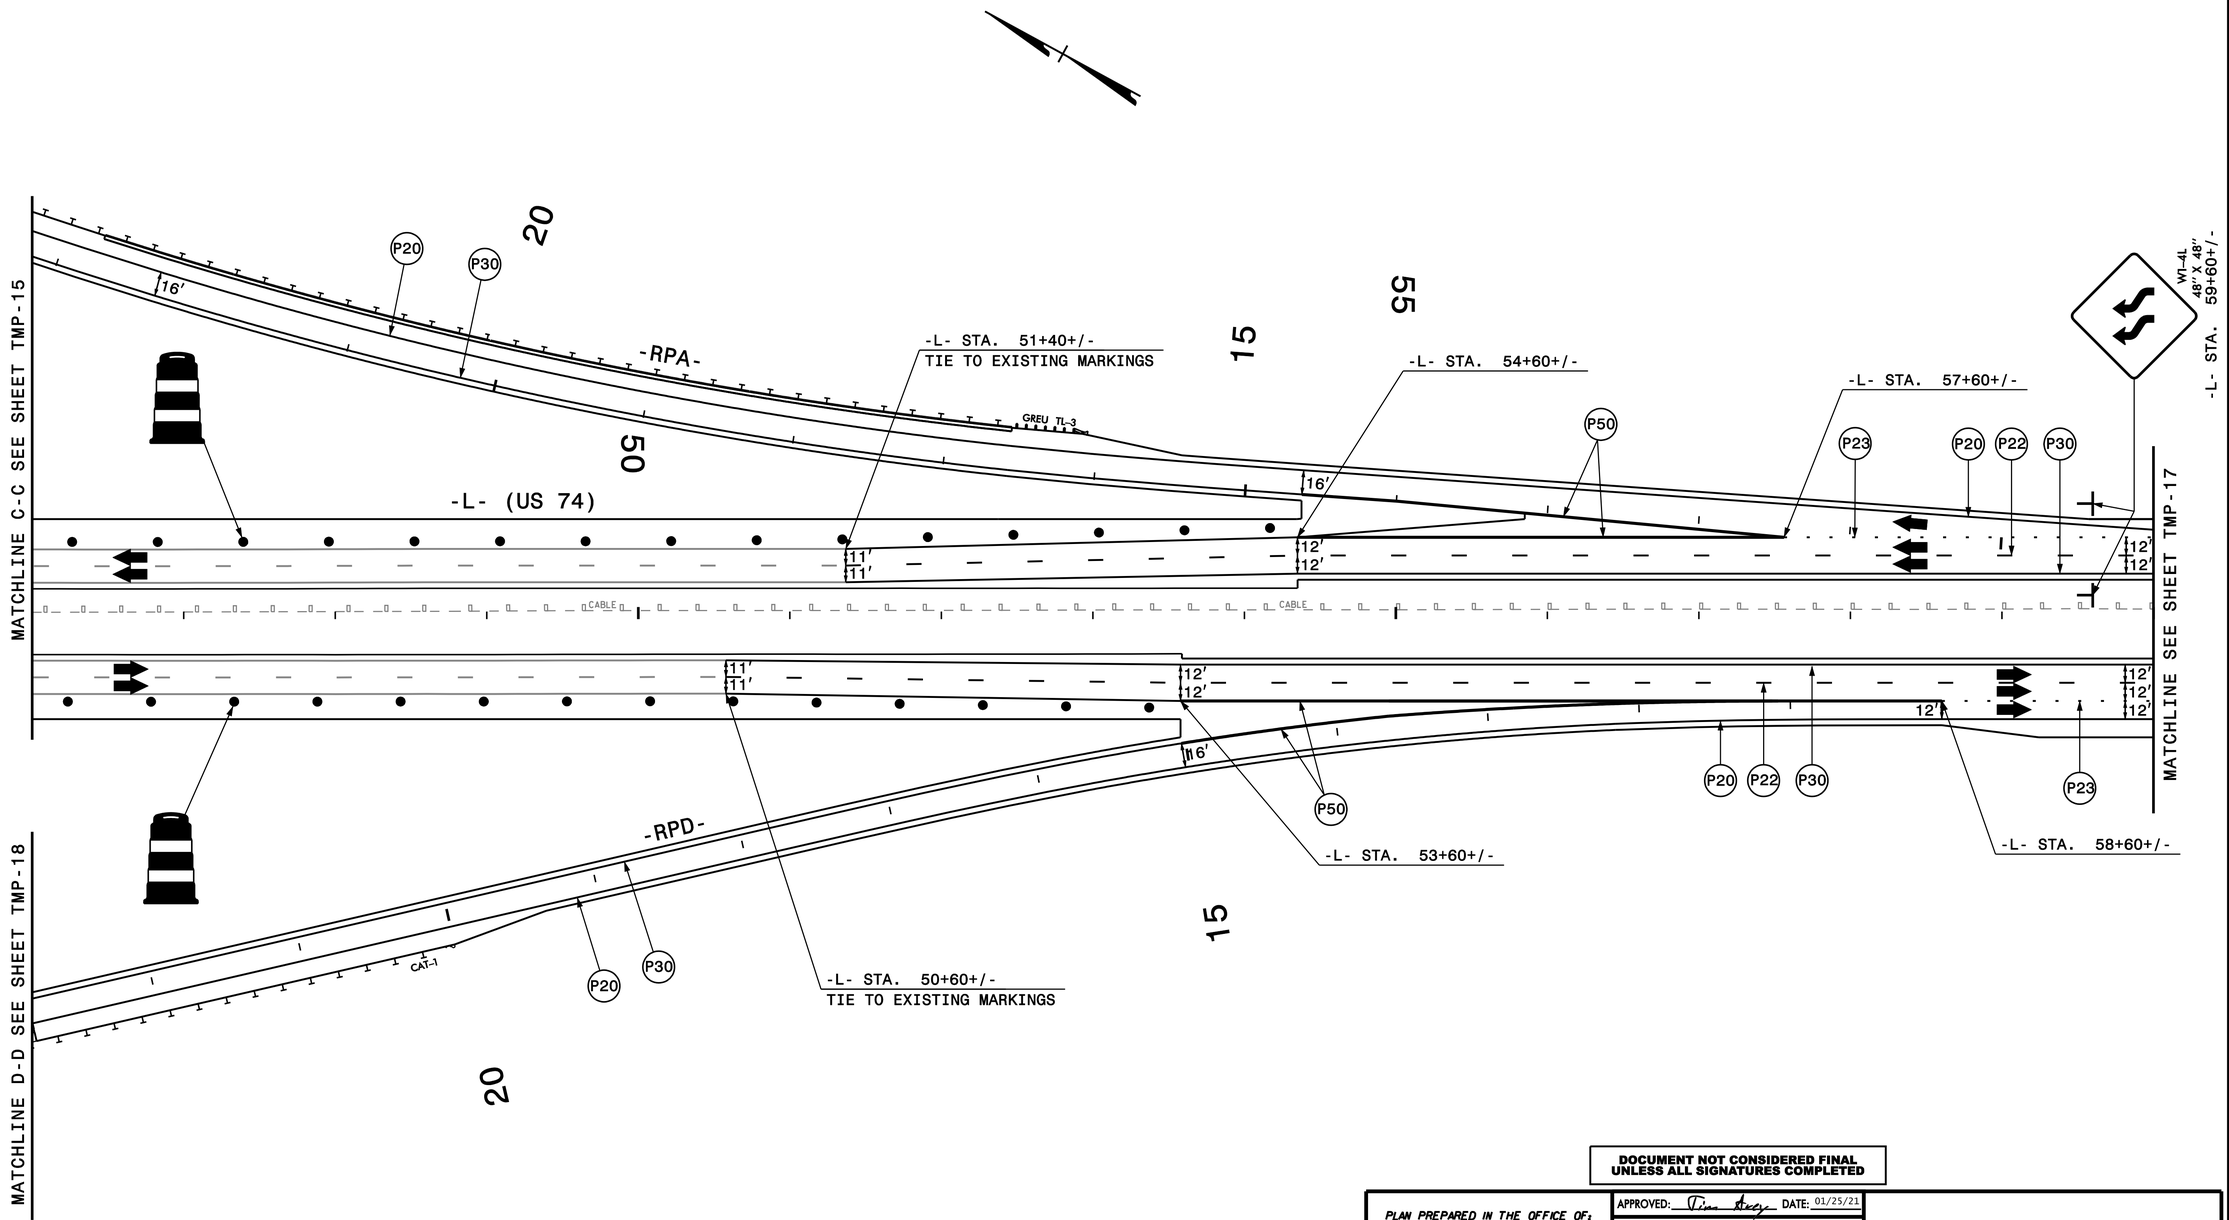

DOCUMENT NOT CONSIDERED FINAL UNLESS ALL SIGNATURES COMPLETED

PLAN PREPARED IN THE OFFICE OF:

PROGRESSIVE DESIGN GROUP, INC.

ENGINEERS • CONSULTANTS

APPROVED: Tim Arey DATE: 01/25/21

SEAL

NORTH CAROLINA PROFESSIONAL SEAL 025465 ENGINEER TIMOTHY J. AREY

TRANSPORTATION MANAGEMENT PLAN
PHASE IIIA DETAILS

ALL PAVEMENT MARKINGS ARE EXISTING OR FROM PREVIOUS PHASE UNLESS OTHERWISE NOTED. ALL TEMPORARY LANE WIDTHS ARE 11′ UNLESS OTHERWISE NOTED.