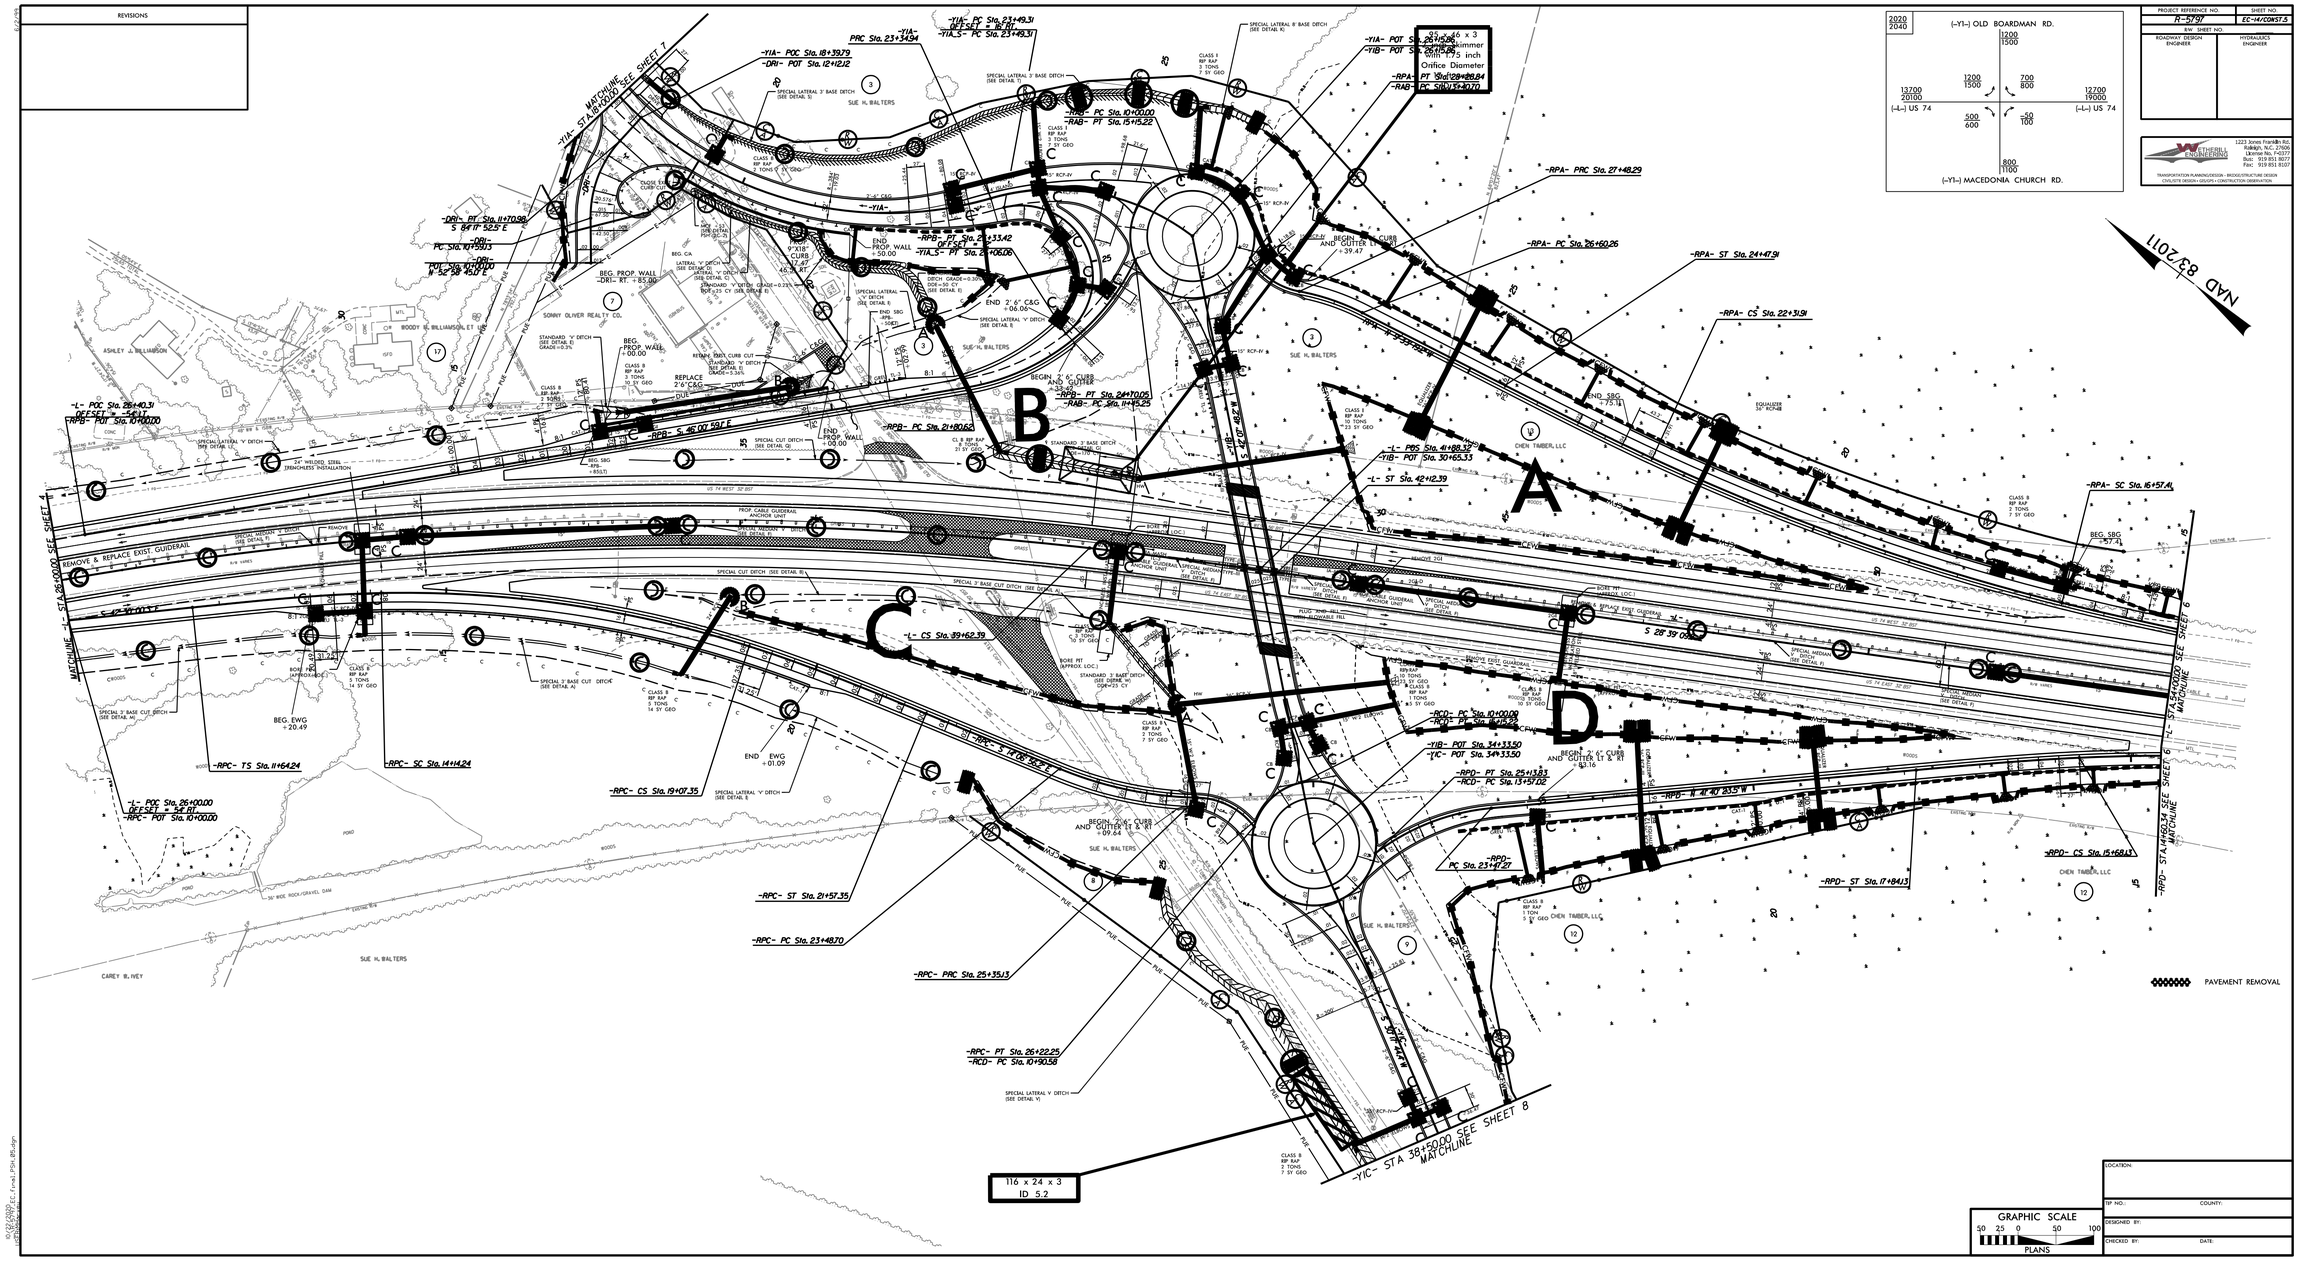
REVISIONS
NAD 83/2011
-RPA- PC Sta. 26+60.26
-RPA- ST Sta. 24+47.91
-RPA- CS Sta. 22+31.91
-RPA- SC Sta. 16+57.41
-RPA- PRC Sta. 27+48.29
-RPA- PT Sta. 25+15.22
-RPA- PC Sta. 10+00.00
-RPA- PT Sta. 24+70.05
-RPA- PC Sta. 11+45.25
-RPB- PC Sta. 21+80.62
-RPB- PT Sta. 10+00.00
-RPB- PT Sta. 23+33.42
-RPB- PT Sta. 24+70.05
-L- POC Sta. 26+40.31
-L- POS Sta. 41+88.32
-YIB- POT Sta. 30+65.33
-L- ST Sta. 42+12.39
-L- CS Sta. 39+62.39
-RPC- TS Sta. 11+64.24
-RPC- SC Sta. 14+14.24
-RPC- CS Sta. 19+07.35
-RPC- ST Sta. 21+57.35
-RPC- PC Sta. 23+48.70
-RPC- PRC Sta. 25+35.13
-RPC- PT Sta. 26+22.25
-RPC- PC Sta. 10+90.58
-RPD- PC Sta. 10+00.00
-RPD- PT Sta. 25+15.83
-RPD- PC Sta. 13+57.02
-RPD- PC Sta. 23+47.27
-RPD- ST Sta. 17+84.13
-RPD- CS Sta. 15+68.13
-RPD- ST A.14+60.34 SEE SHEET 6 MATCHLINE
-YIC- STA 38+50.00 SEE SHEET 8 MATCHLINE
MATCHLINE -YIA- STA 18+00.00 SEE SHEET 7
MATCHLINE -L- STA 26+00.00 SEE SHEET 4
REMOVE & REPLACE EXIST. GUIDERAIL
SUE H. BALTERS
CHEN TAIBER, LLC
SONNY OLIVER REALTY CO.
CAREY W. IVEY
PAVEMENT REMOVAL
116 x 24 x 3
ID 5.2
GRAPHIC SCALE
50 25 0 50 100
PLANS
(-Y1-) OLD BOARDMAN RD.
(-Y1-) MACEDONIA CHURCH RD.
(-L-) US 74
2020
2040
12700
19000
13700
20100
1200
1500
700
800
500
600
50
100
800
1100
PROJECT REFERENCE NO.
R-5707
SHEET NO.
EC-14/CONST.5
R/W SHEET NO.
ROADWAY DESIGN ENGINEER
HYDRAULICS ENGINEER
LOCATION:
TIP NO.:
COUNTY:
DESIGNED BY:
CHECKED BY:
DATE: