DocuSign Envelope ID: A0BB6731-2391-4FD3-8CBA-57B71A7A7386

TIP PROJECT: R–5797

CONTRACT:

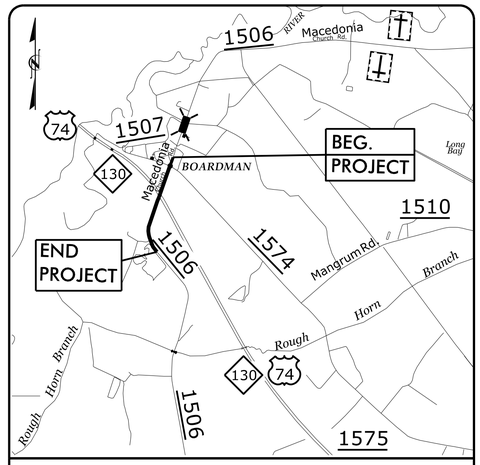

VICINITY MAP

STATE OF NORTH CAROLINA
DIVISION OF HIGHWAYS

T.I.P. NO.	SHEET NO.
R–5797	UC–1

UTILITY CONSTRUCTION PLANS
COLUMBUS COUNTY

FINAL DESIGN
RELEASE
FOR CONSTRUCTION

LOCATION: US 74 AT SR 1506 (OLD BOARDMAN RD/ MACEDONIA CHURCH RD.)

TYPE OF WORK: RELOCATION OF WATER LINE, GRAVITY AND FORCE MAIN SEWER

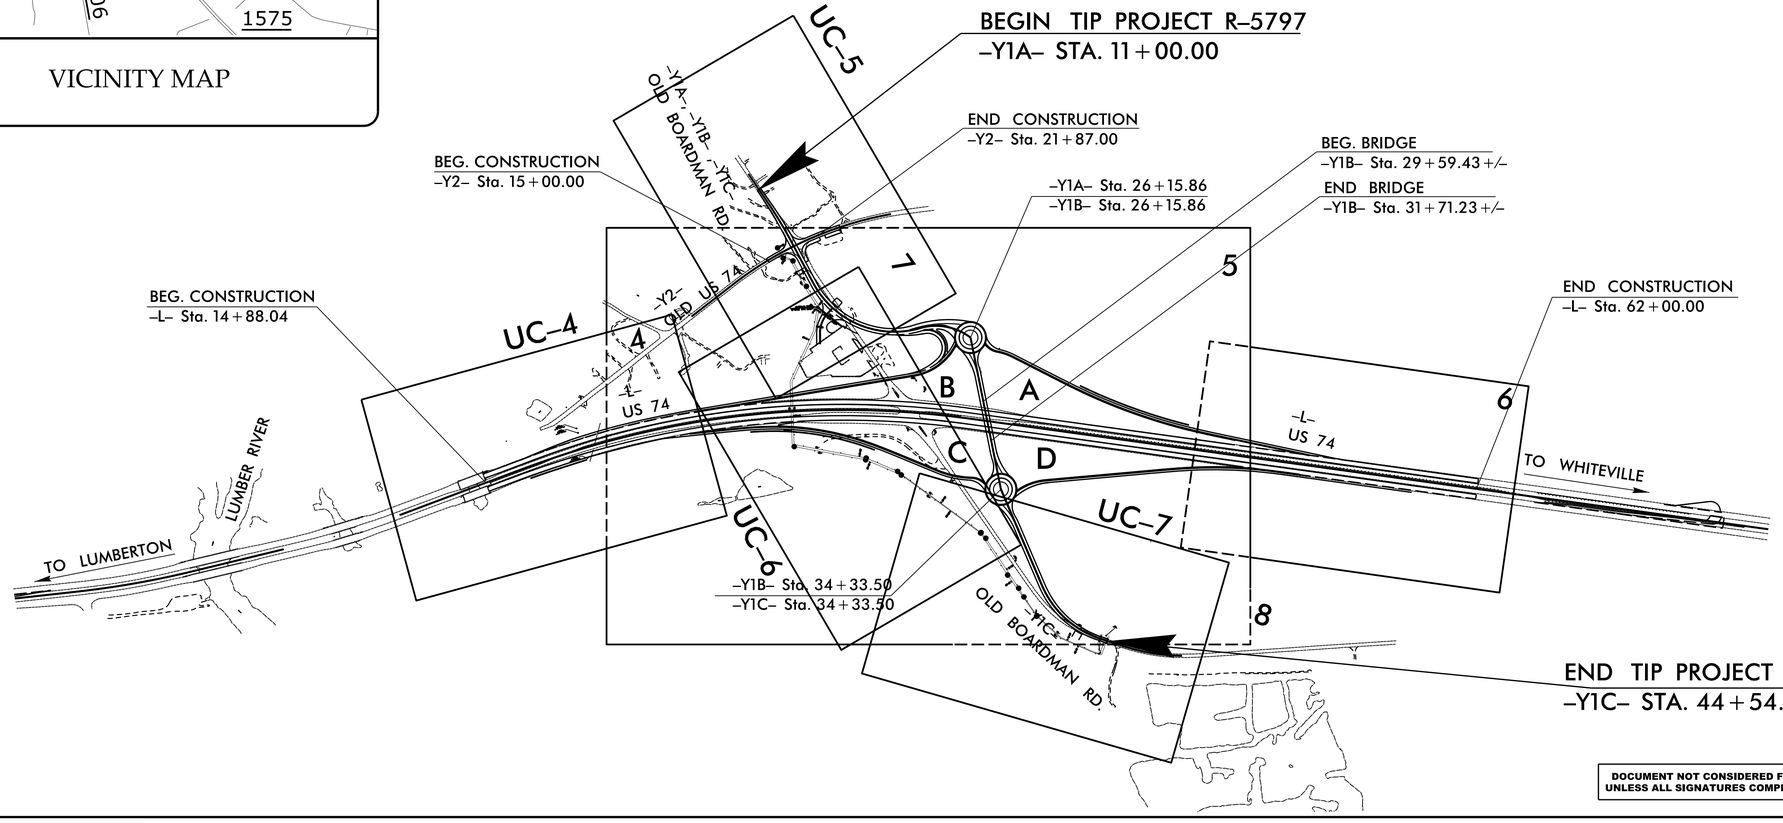

DOCUMENT NOT CONSIDERED FINAL UNLESS ALL SIGNATURES COMPLETED

GRAPHIC SCALES

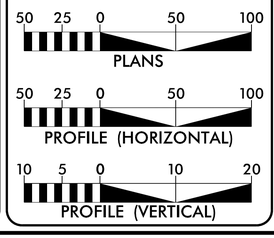

INDEX OF SHEETS

SHEET NO.	*DESCRIPTION*
UC–1	*TITLE SHEET*
UC–2	*UTILITY SYMBOLOGY*
UC–3 THRU UC–3A	*NOTES*
UC–3B THRU UC–3C	*DETAILS*
UC–4 THRU UC–10	*PLAN & PROFILE SHEETS*

WATER AND SEWER OWNERS ON PROJECT

(1) WATER – TOWN OF BOARDMAN

(2) SEWER – TOWN OF BOARDMAN

Prepared in the Office of:

WETHERILL ENGINEERING
1223 Jones Franklin Rd. Raleigh, N.C. 27606
License No. F-0377
Bus: 919.851.8077 Fax: 919.851.8107

ALAN M. MANESS, PE	*UTILITY ENGINEER*
SCOTT L. KENNEDY	*UTILITY DESIGN ENGINEER*
JOHN D. SCHRINER, PLS	*PROJECT UTILITY COORDINATOR*

SEAL

NORTH CAROLINA PROFESSIONAL SEAL 022092 ENGINEER ALAN M. MANESS
2/16/2021
UTILITY CONSTRUCTION PLANS ONLY

DIVISION OF HIGHWAYS
DIVISION 6

549 Transportation Drive
Fayetteville NC, 28301

RICK HANDLIN	*DIVISION UTILITIES ENGINEER*
RANDY ROGERS	*DIVISION UTILITIES COORDINATOR*

2/16/2021
...\R-5797_ut_rdy1_UC01_tsh.dgn
USER:skennedy