DocuSign Envelope ID: 2D5177FD-1518-4022-B3B8-F4FBD398F175

WETHERILL ENGINEERING
1223 Jones Franklin Rd.
Raleigh, N.C. 27606
Liscense No. F-0377
Bus: 919 851 8077
Fax: 919 851 8107
TRANSPORTATION PLANNING/DESIGN - BRIDGE/STRUCTURE DESIGN
CIVIL/SITE DESIGN - GIS/GPS - CONSTRUCTION OBSERVATION

PROJECT REFERENCE NO.	SHEET NO.
BR-0014	5
R/W SHEET NO.	

ROADWAY DESIGN ENGINEER 1/6/2020
NORTH CAROLINA PROFESSIONAL SEAL 022999 ENGINEER GREG S. PURVIS
Docu Signed by: Greg S. Purvis

HYDRAULICS ENGINEER 1/8/2020
NORTH CAROLINA PROFESSIONAL SEAL 044561 ENGINEER HARMINDER SINGH
Docu Signed by: Harminder Singh

DOCUMENT NOT CONSIDERED FINAL UNLESS ALL SIGNATURES COMPLETED

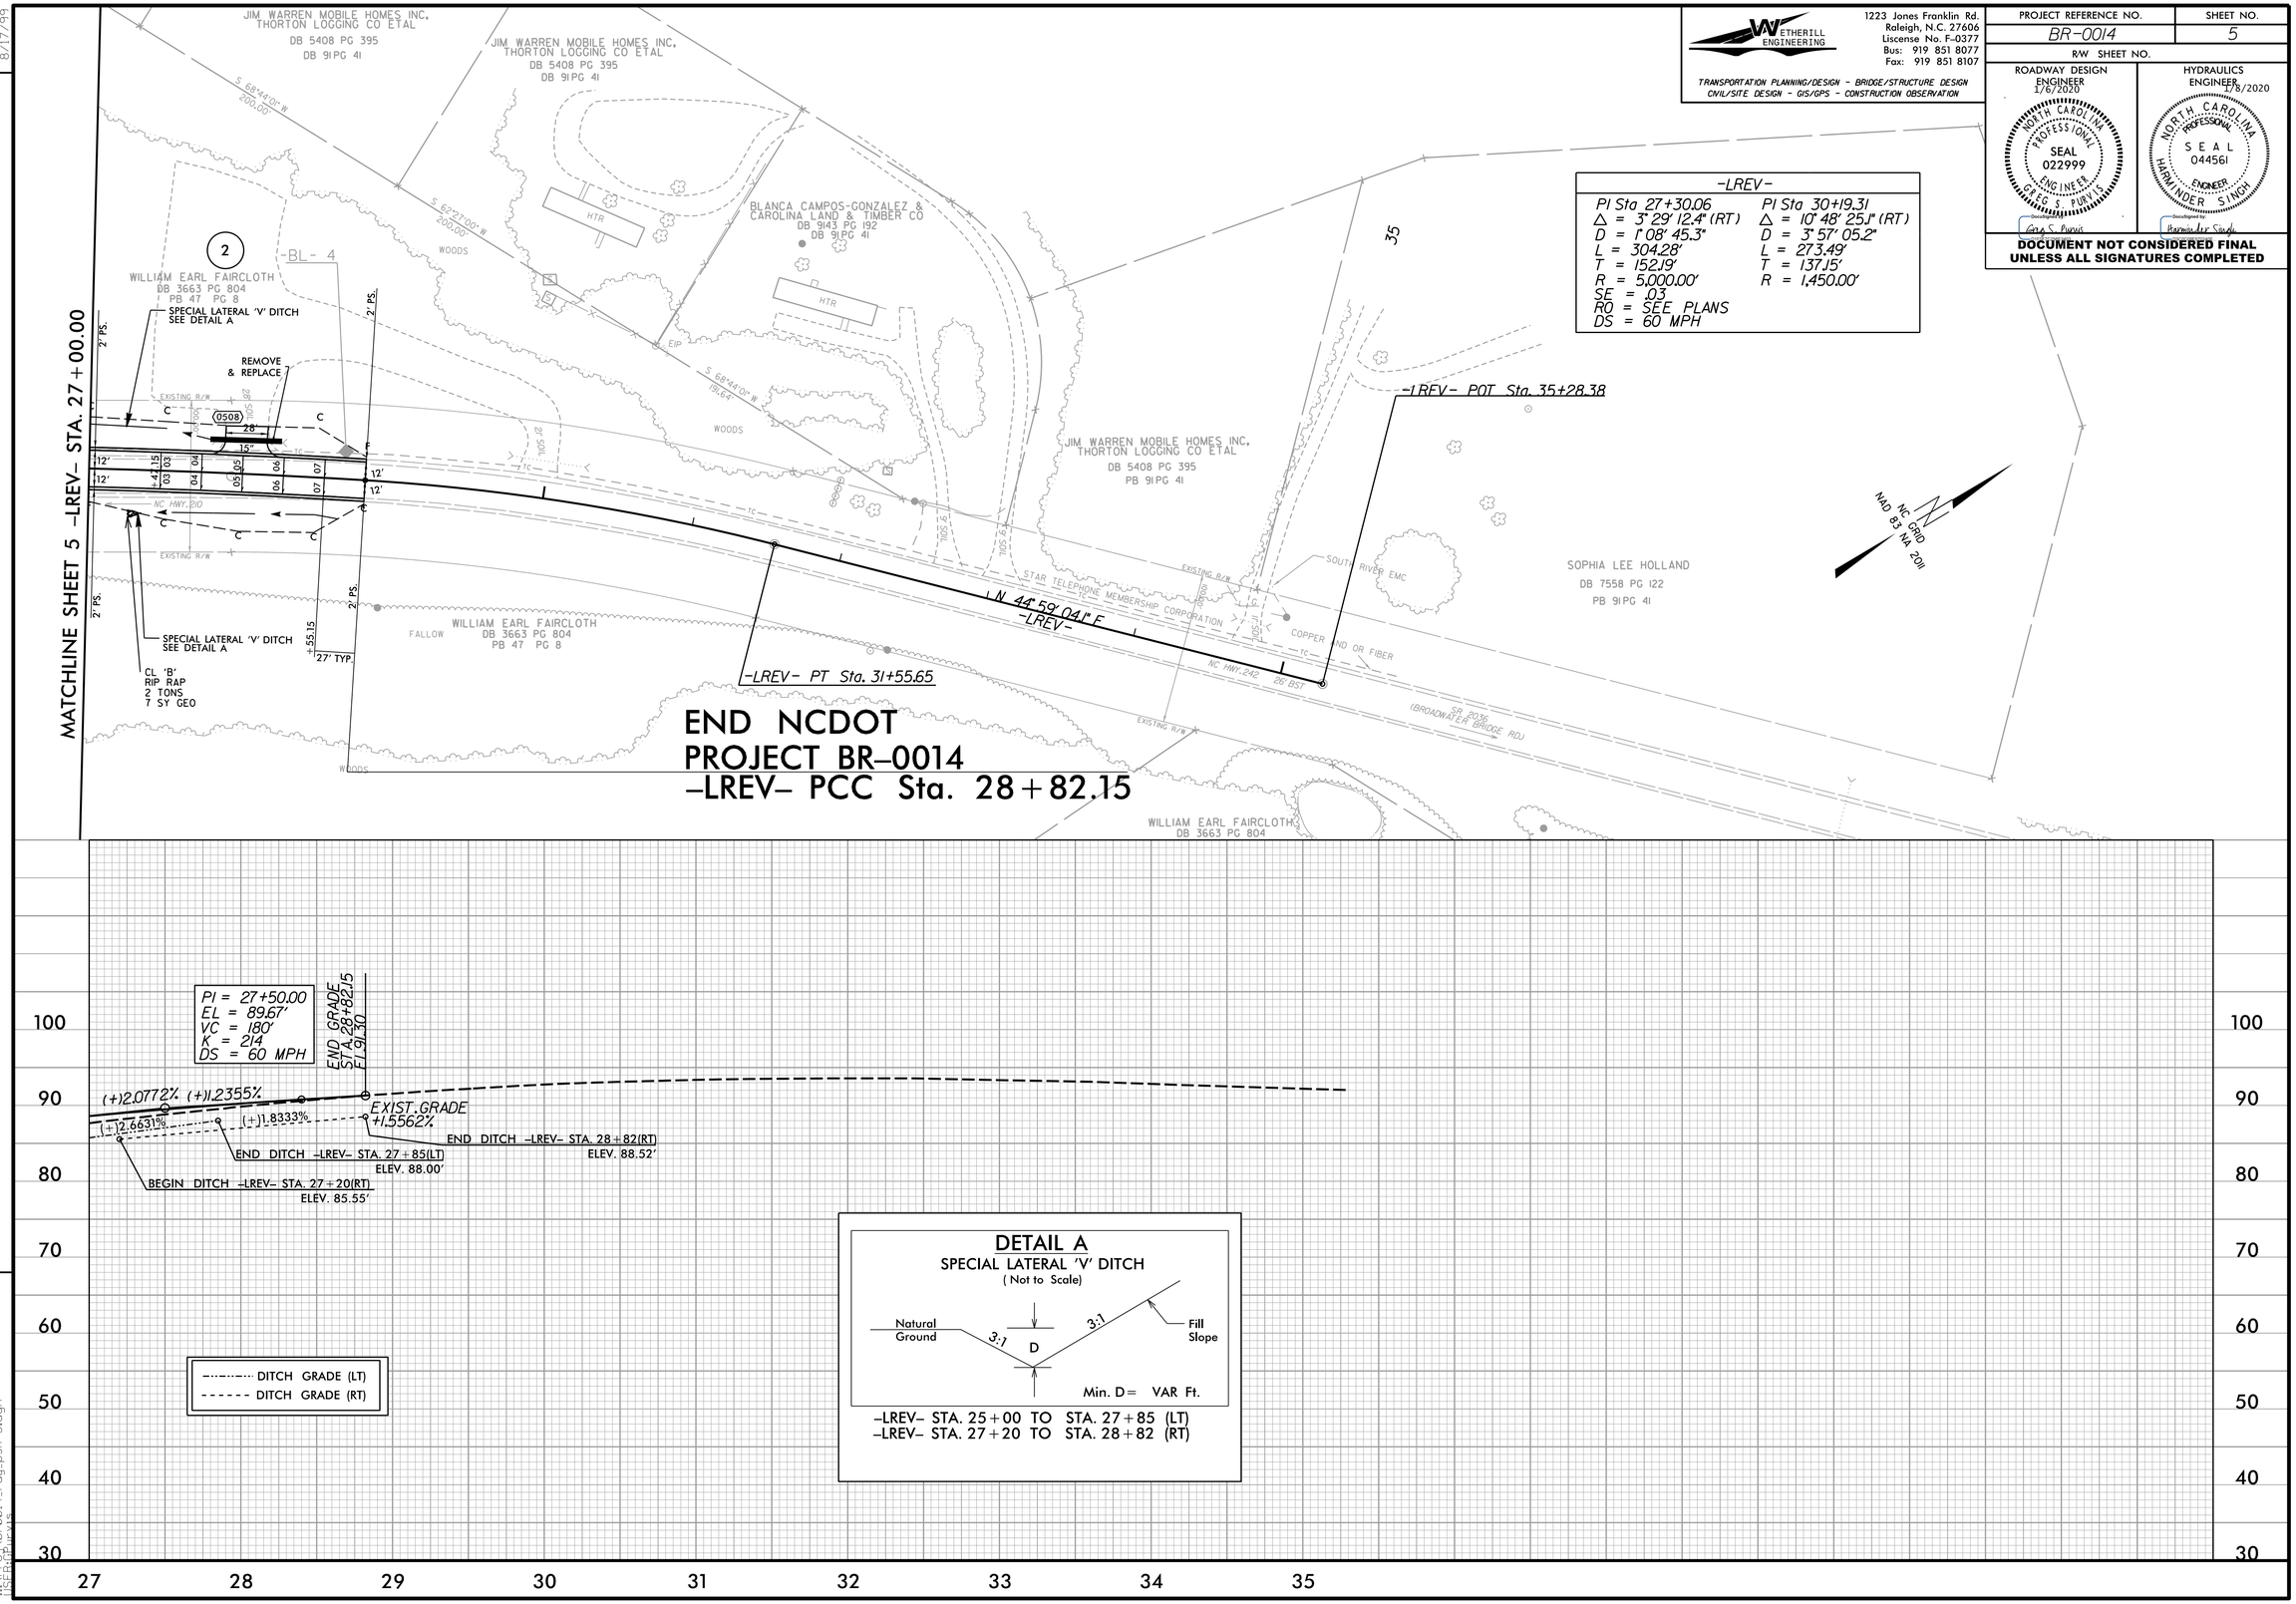

-LREV-	
PI Sta 27+30.06	PI Sta 30+19.31
Δ = 3° 29' 12.4" (RT)	Δ = 10° 48' 25.1" (RT)
D = 1° 08' 45.3"	D = 3° 57' 05.2"
L = 304.28'	L = 273.49'
T = 152.19'	T = 137.15'
R = 5,000.00'	R = 1,450.00'
SE = .03	
RO = SEE PLANS	
DS = 60 MPH	

REVISIONS

8/17/99

12/19/2019
\Proj\br0014_rdy_psh 5.dgn
jjs:BrGPurvis