PROJECT REFERENCE NO.	SHEET NO.
2021CPT.05.15.20321.1, ETC.	8

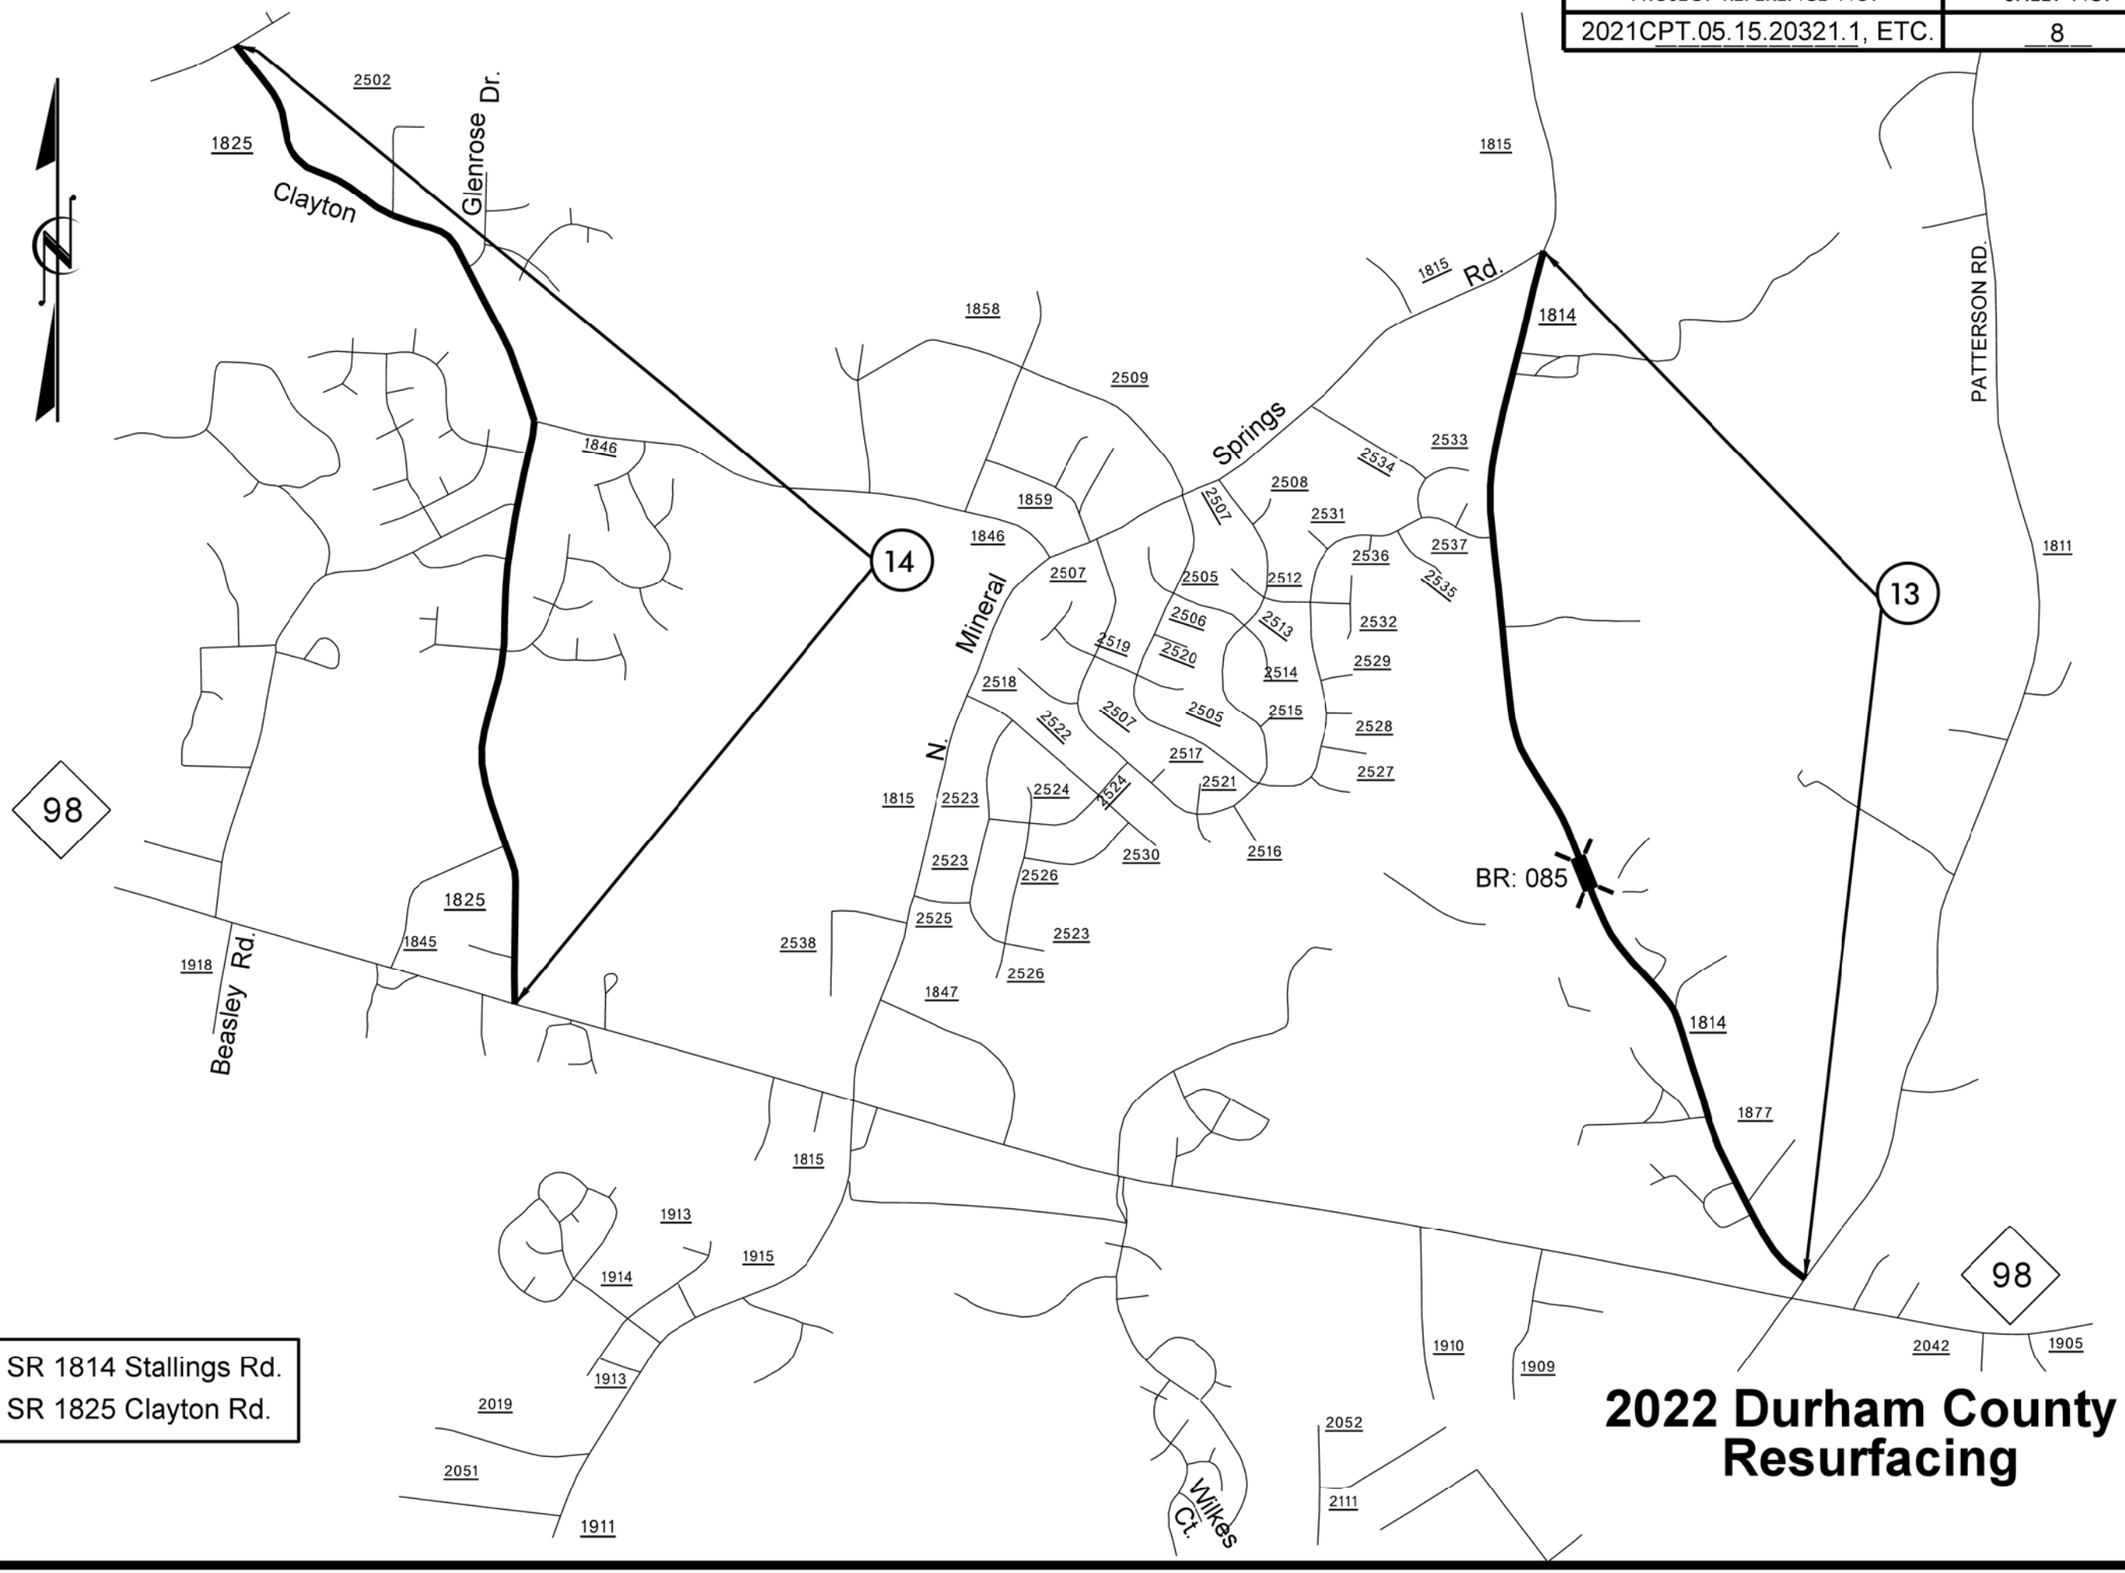

13. SR 1814 Stallings Rd.
14. SR 1825 Clayton Rd.

2022 Durham County Resurfacing