PAVEMENT SCHEDULE	
C1	1" S9.5B
C2	1¼" S9.5B
C3	1½" S9.5B
C4	2" S9.5B
C5	1½" S9.5C
C6	2" S9.5C
R	EX C & G
S	SHLD GRADING
U	EXIST. PAVEMENT
V1	1½" MILLING
V2	0-1½" MILLING
V3	2" MILLING

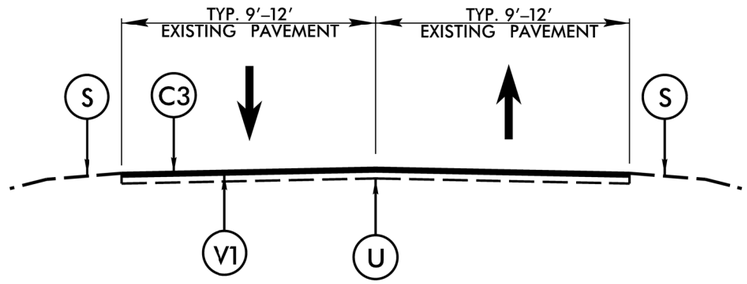

TYPICAL SECTION 3

MILL & RESURFACE S9.5B

MAP NOs. 3–6, 30

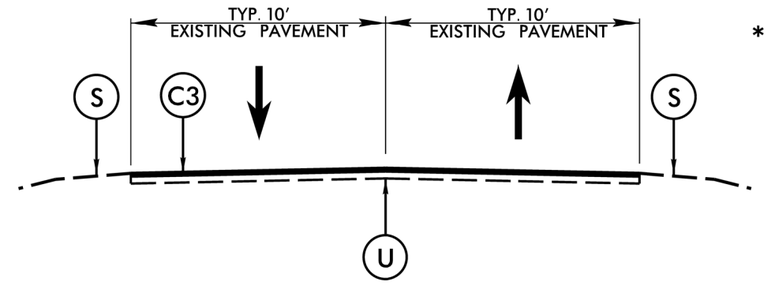

TYPICAL SECTION 4

FULL DEPTH PATCHING AND RESURFACE S9.5B

MAP NOs. 7, 9–12, 16

* VARIABLE OUTSIDE SHOULDER – PARTIAL C&G, PARTIAL EARTH SHOULDER

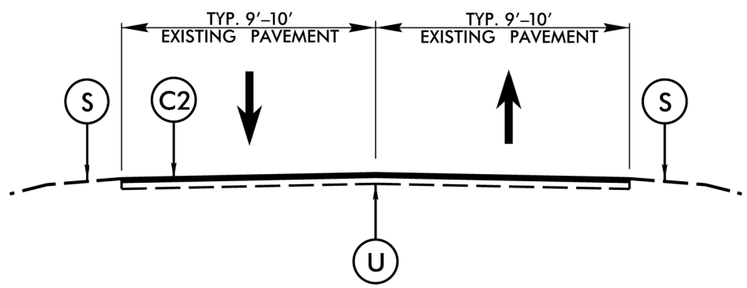

TYPICAL SECTION 5

RESURFACE S9.5B

MAP NOs. 8, 15, 17, 23–28

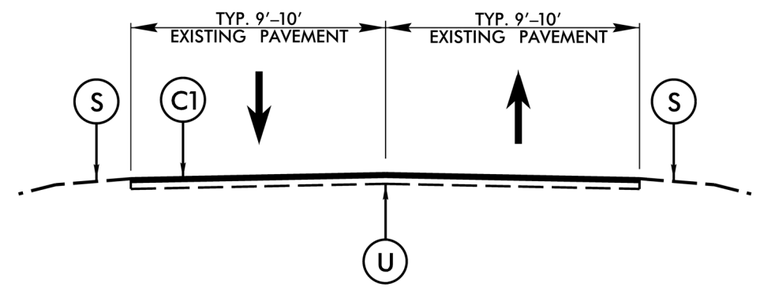

TYPICAL SECTION 6

RESURFACE S9.5B

MAP NOs. 31–44

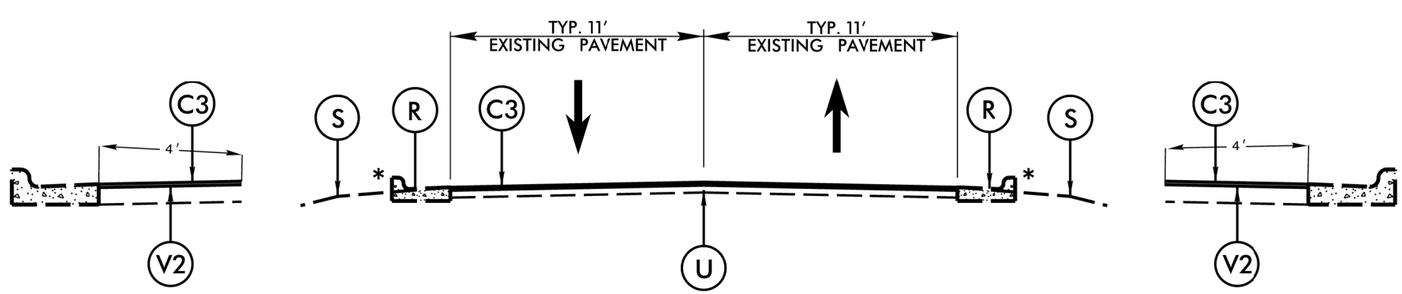

TYPICAL SECTION 7

FULL DEPTH PATCHING AND RESURFACE S9.5B

MAP NOs. 13–14

6/22/99
$$$$SYSTIME$$$$
$$$$USERNAME$$$$
$$$$DGNFILE$$$$