| PAVEMENT SCHEDULE | |
|---|---|
| C1 | 1" S9.5B |
| C2 | 1¼" S9.5B |
| C3 | 1½" S9.5B |
| C4 | 2" S9.5B |
| C5 | 1½" S9.5C |
| C6 | 2" S9.5C |
| R | EX C & G |
| S | SHLD GRADING |
| U | EXIST. PAVEMENT |
| V1 | 1½" MILLING |
| V2 | 0-1½" MILLING |
| V3 | 2" MILLING |

* VARIABLE OUTSIDE SHOULDER – PARTIAL C&G, PARTIAL EARTH SHOULDER

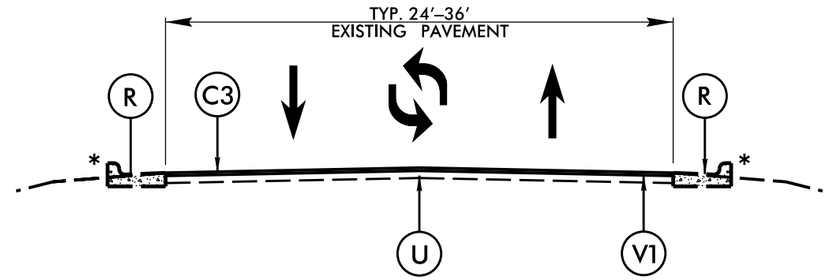


## TYPICAL SECTION 11

MILL AND RESURFACE S9.5B

MAP NO. 19 (E. CLUB BLVD)

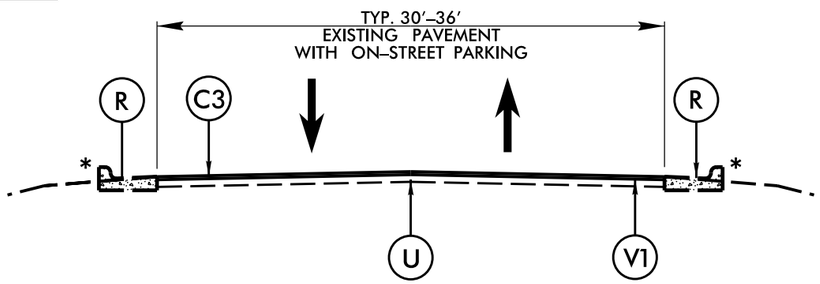


## TYPICAL SECTION 12

MILL AND RESURFACE S9.5B

MAP NO. 21 (ANGIER AVE)

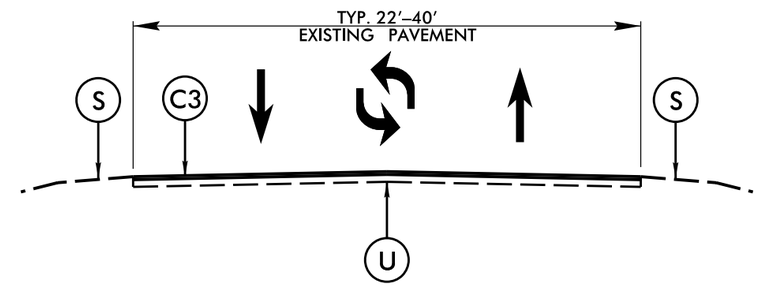


## TYPICAL SECTION 13

FULL DEPTH PATCHING AND RESURFACE S9.5B

MAP NO. 20 (W. CORNWALLIS RD)

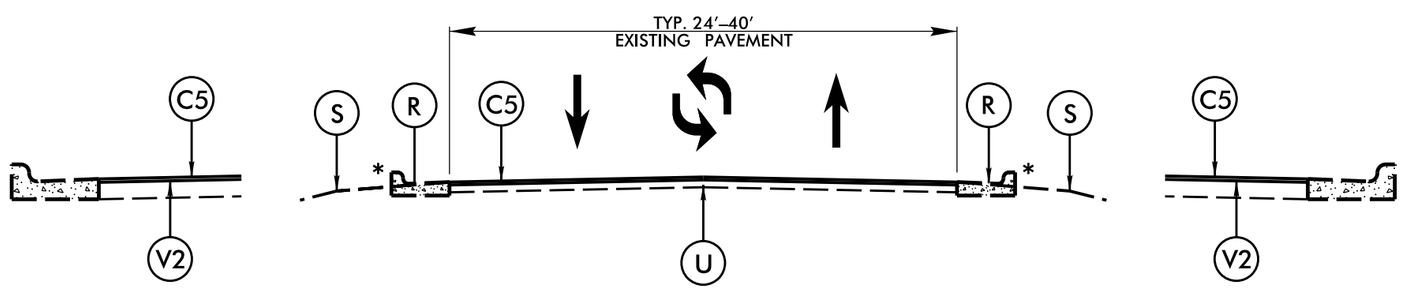


## TYPICAL SECTION 14

FULL DEPTH PATCHING AND RESURFACE S9.5C

MAP NOs. 22

6/22/99
$$$$$SYSTIME$$$$$
$$$$$TIME$$$$$
$$$$$USERNAME$$$$$
$$$$$DGN$$$$$