DocuSign Envelope ID: EE3AC07A-02A9-4FB2-B950-FAD5E503FD0B

PROJ. REFERENCE NO.	SHEET NO.
U-2579BA	TMP-6

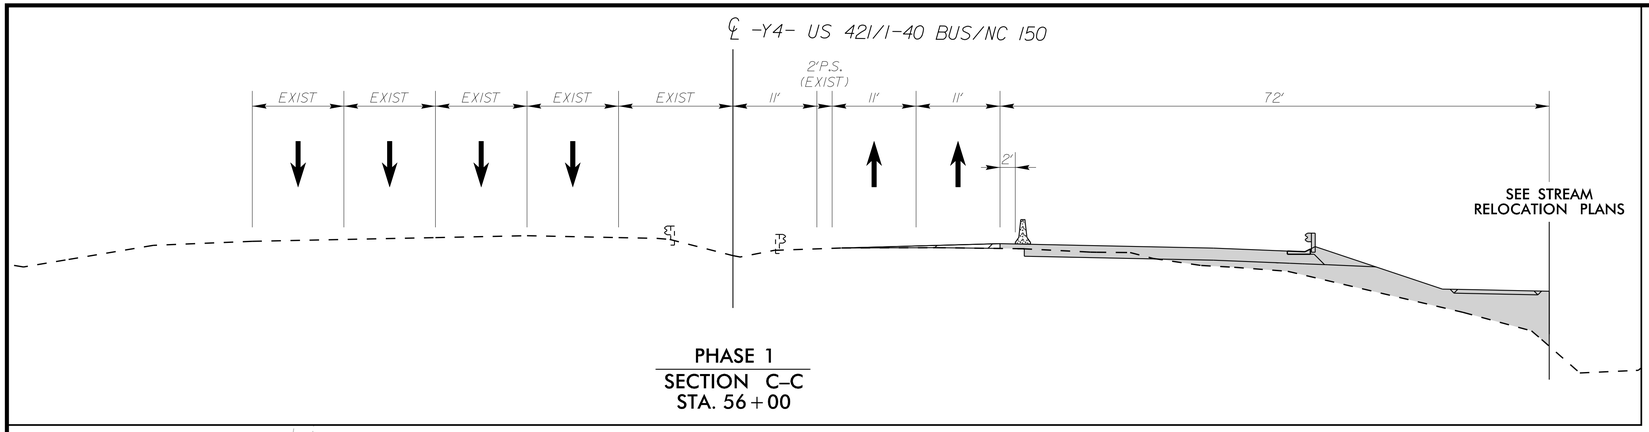

PHASE 1
SECTION C–C
STA. 56+00

NAD 83/95

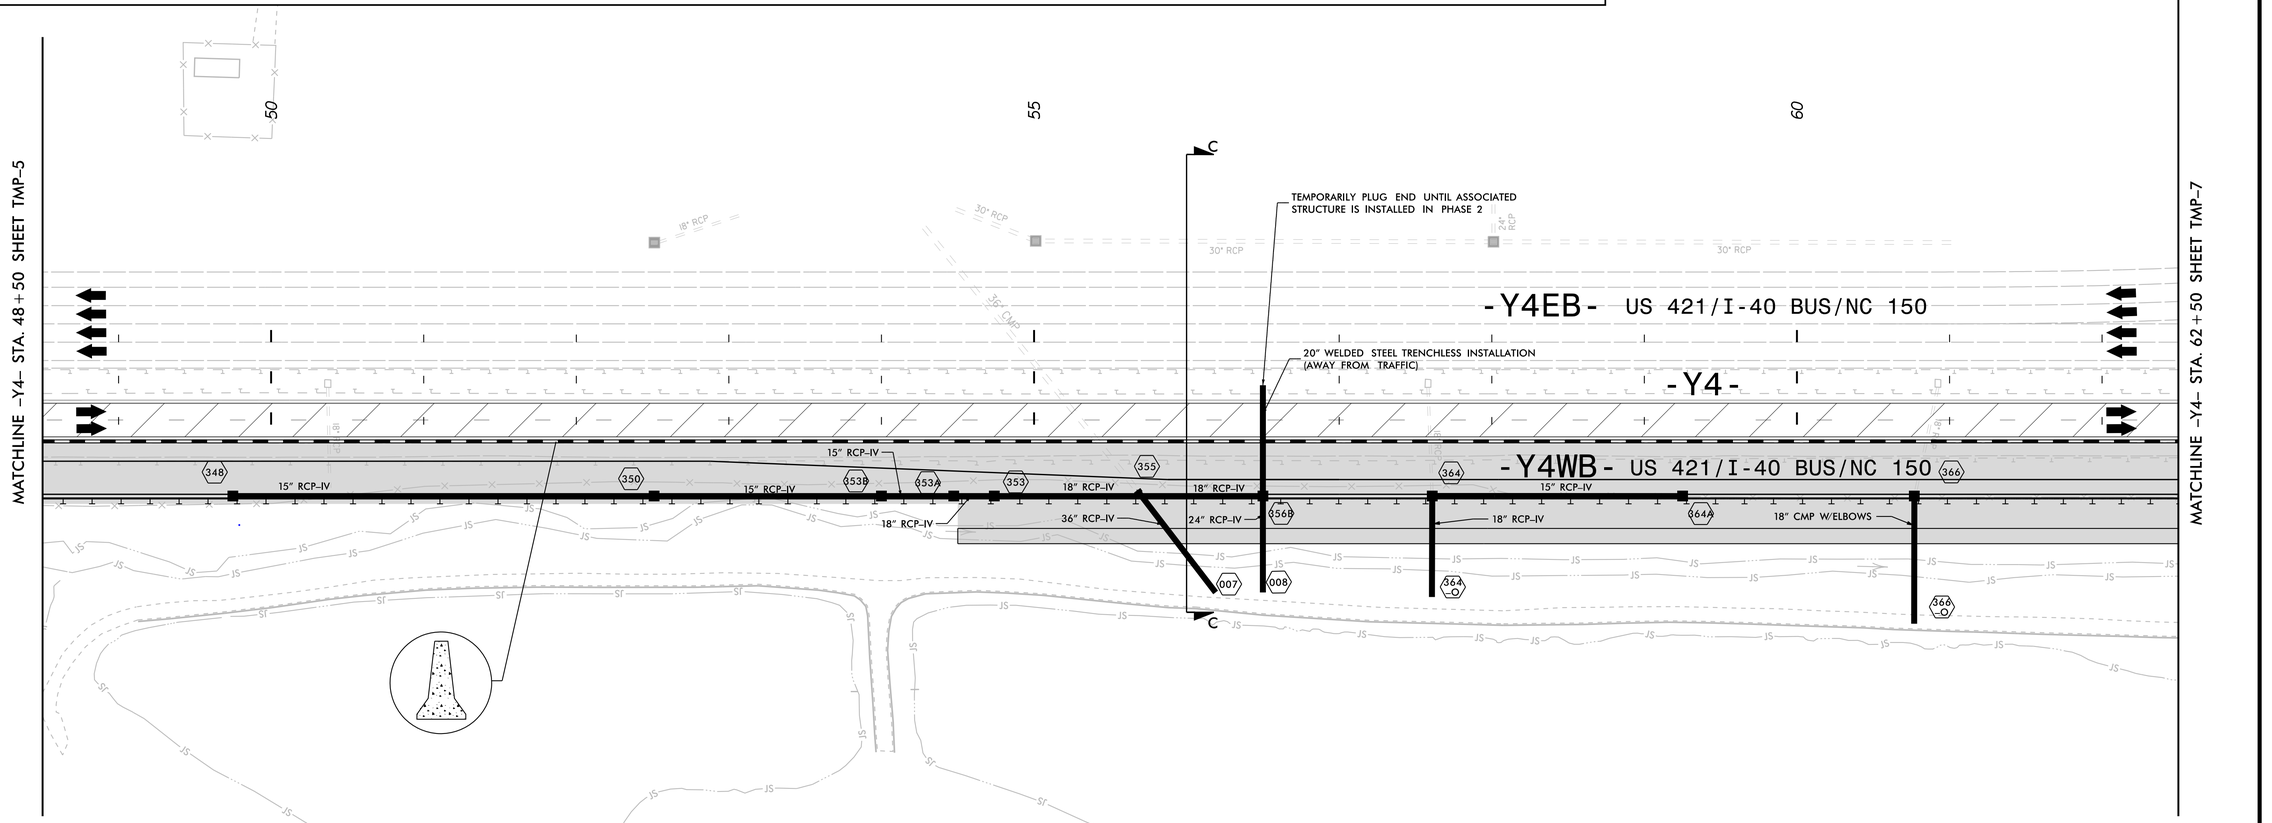

WORK AREA

WEDGING

Kimley»Horn

APPROVED: DocuSigned by: Rhodes Hunt 7FF73A34E03B47C...

DATE: 1/27/2021

SEAL

NORTH CAROLINA PROFESSIONAL SEAL 046137 ENGINEER RHODES S. HUNT

DOCUMENT NOT CONSIDERED FINAL UNLESS ALL SIGNATURES COMPLETED

DIVISION OF HIGHWAYS · STATE OF NORTH CAROLINA · DEPARTMENT OF TRANSPORTATION · WORK ZONE TRAFFIC CONTROL

PHASE 1 TRAFFIC CONTROL DETAILS

1/27/2021 K:\RAL_Roadway\OII036466 - U-2579BA\Traffic\Traffic Control\TCP\SHEETS\Phase 1\U-2579BA_1mp_psh06.dgn