DocuSign Envelope ID: 192E6B53-77AF-484C-97F4-0F2500F0290B

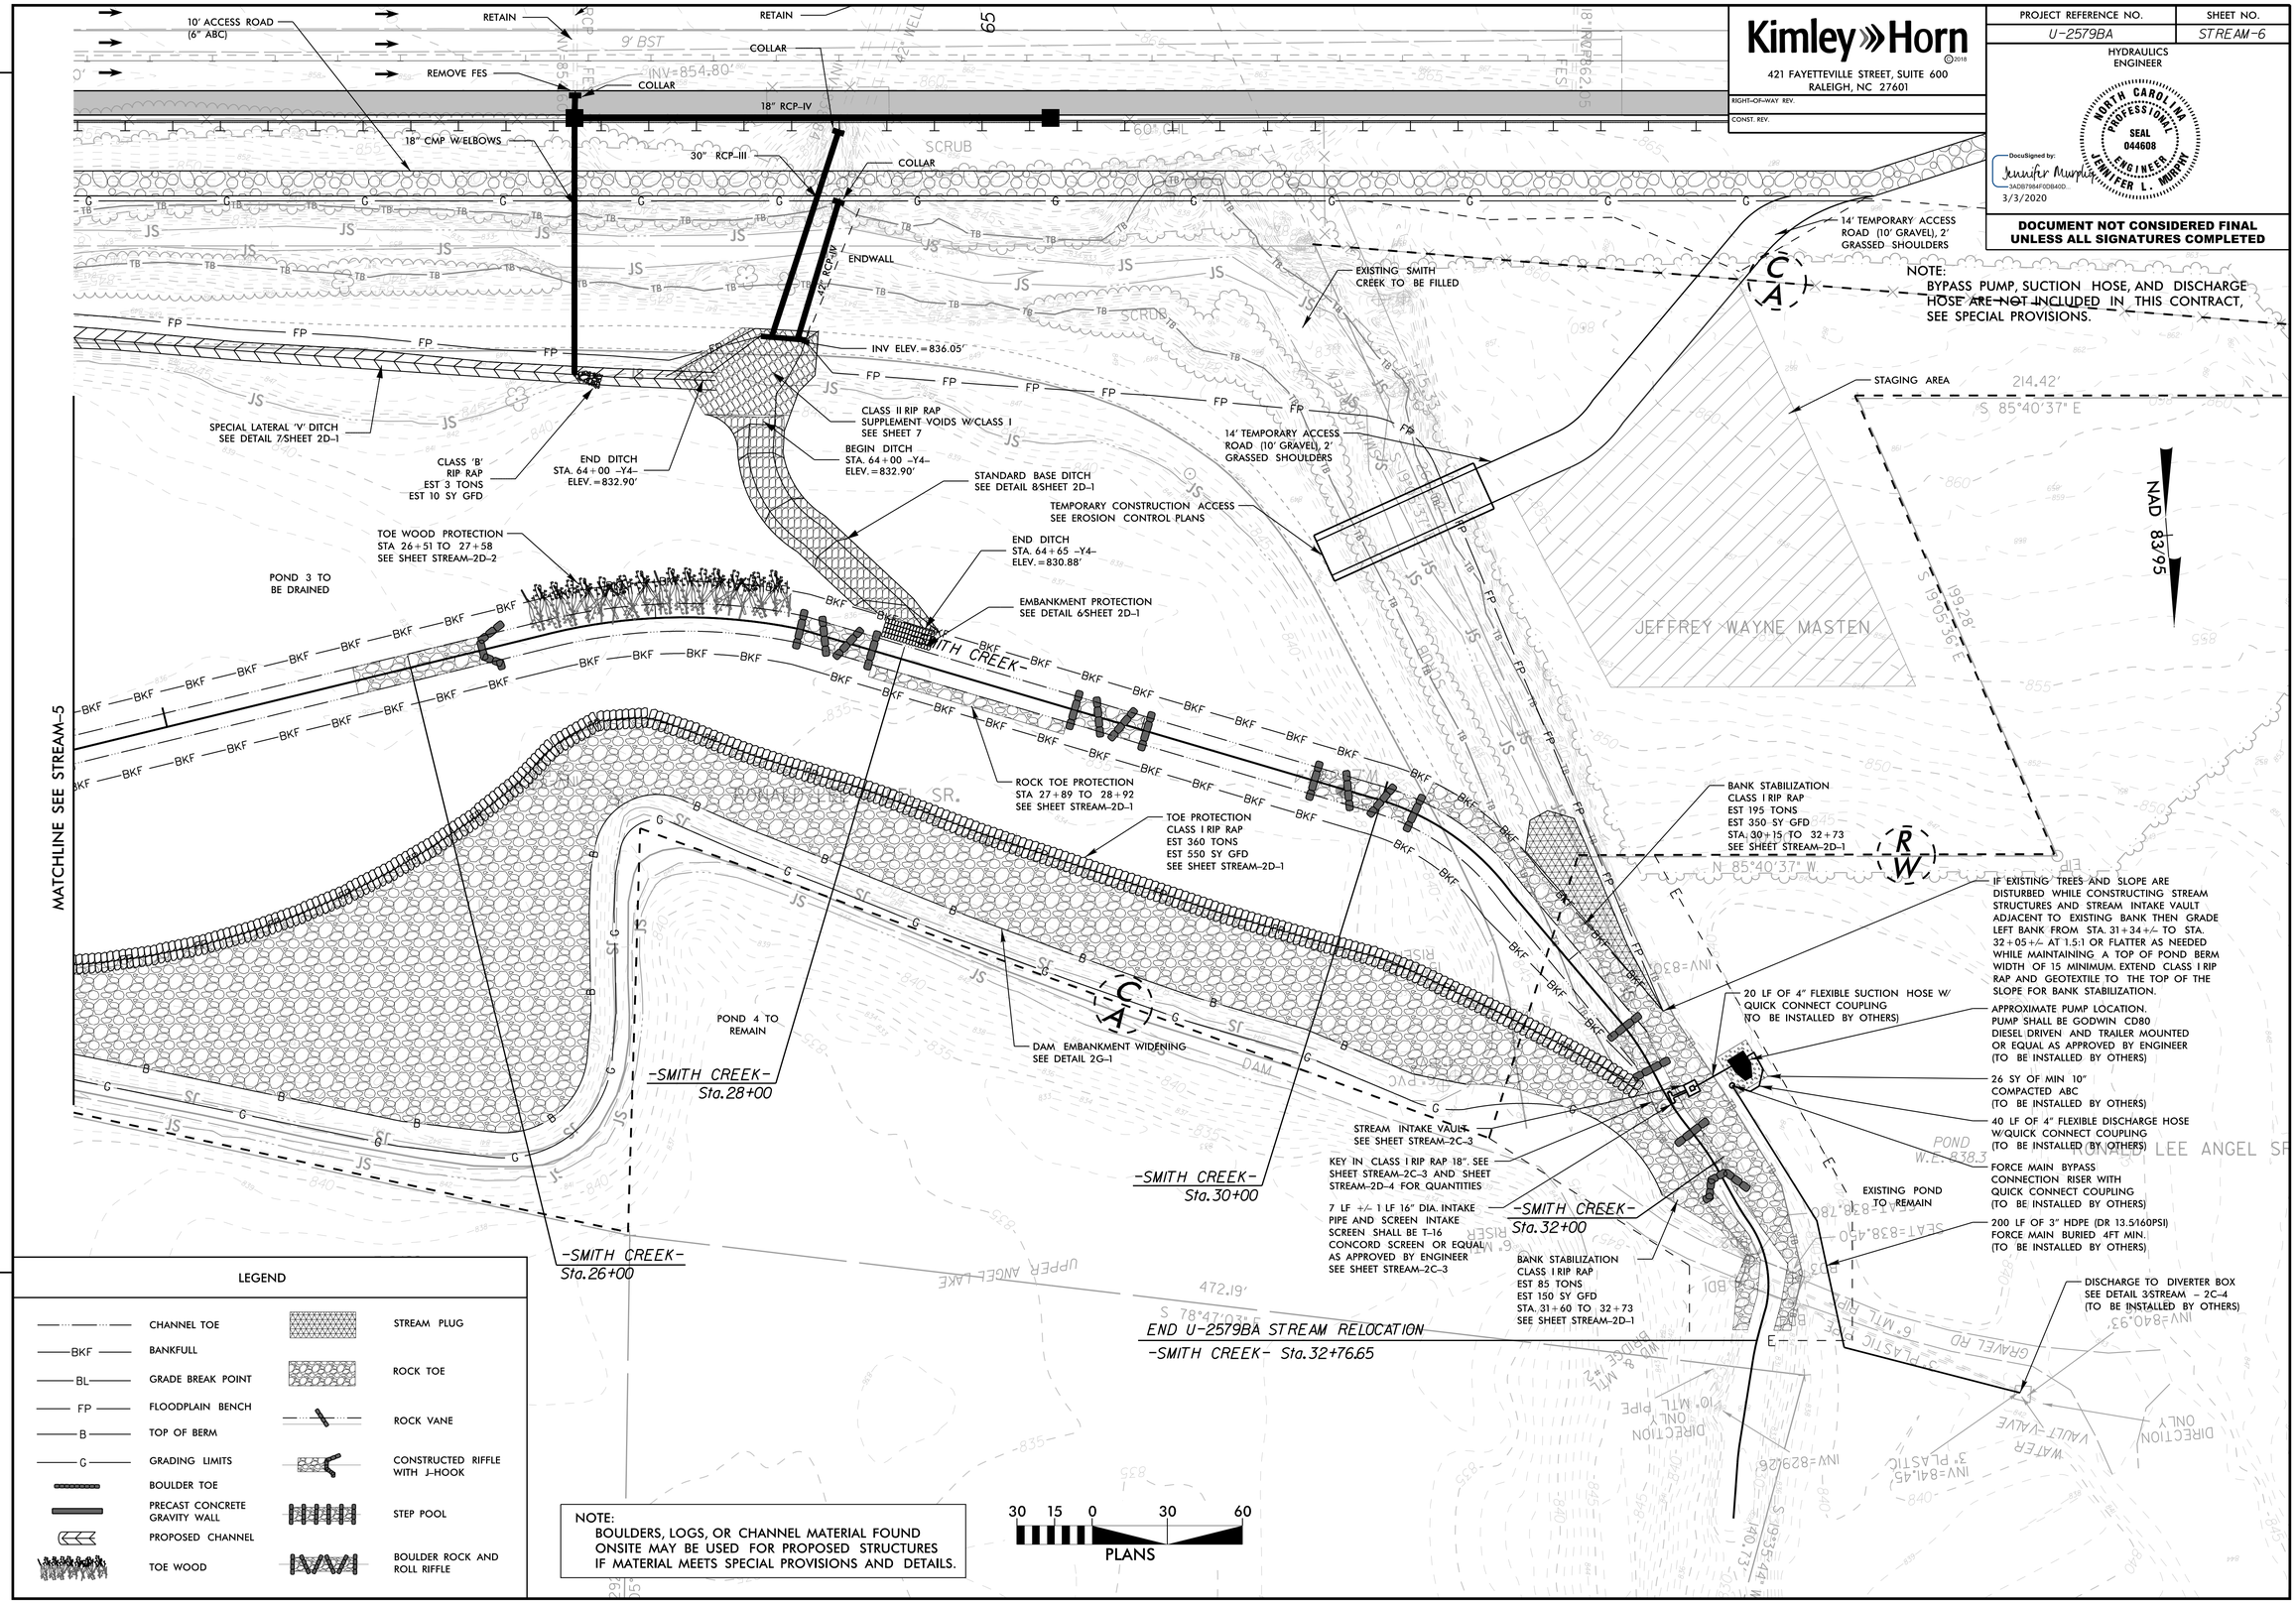

NOTE:
BOULDERS, LOGS, OR CHANNEL MATERIAL FOUND ONSITE MAY BE USED FOR PROPOSED STRUCTURES IF MATERIAL MEETS SPECIAL PROVISIONS AND DETAILS.

NOTE:
BYPASS PUMP, SUCTION HOSE, AND DISCHARGE HOSE ARE NOT INCLUDED IN THIS CONTRACT, SEE SPECIAL PROVISIONS.

REVISIONS

Kimley»Horn ©2018
421 FAYETTEVILLE STREET, SUITE 600
RALEIGH, NC 27601

RIGHT-OF-WAY REV.
CONST. REV.

PROJECT REFERENCE NO.	SHEET NO.
U-2579BA	STREAM-6

HYDRAULICS ENGINEER

NORTH CAROLINA PROFESSIONAL SEAL 044608 ENGINEER JENNIFER L. MURPHY

DocuSigned by: Jennifer Murphy
3AD6F19A4F0C8400...
3/3/2020

DOCUMENT NOT CONSIDERED FINAL UNLESS ALL SIGNATURES COMPLETED