DocuSign Envelope ID: 5B00149A-A794-4FB5-9949-D0DB524909F8

8/17/99

REVISIONS

PROJECT REFERENCE NO.	SHEET NO.
R-4707	2B-5

ROADWAY DESIGN ENGINEER

NORTH CAROLINA PROFESSIONAL SEAL 034381 ENGINEER RICHARD J. DECOIA

DocuSigned by: R J DeCoia 4/17/2020
EF1540DF704F4AX...

DOCUMENT NOT CONSIDERED FINAL UNLESS ALL SIGNATURES COMPLETED

Mead&Hunt
111 E. Hargett Street, Suite 300
Raleigh, North Carolina 27601
919-714-8670 | meadhunt.com
NC License No. F-1235

GRAPHIC SCALE
40 20 0 40 80
PLANS

RELATIONSHIP OF BRIDGE TO PROPOSED PAVEMENT

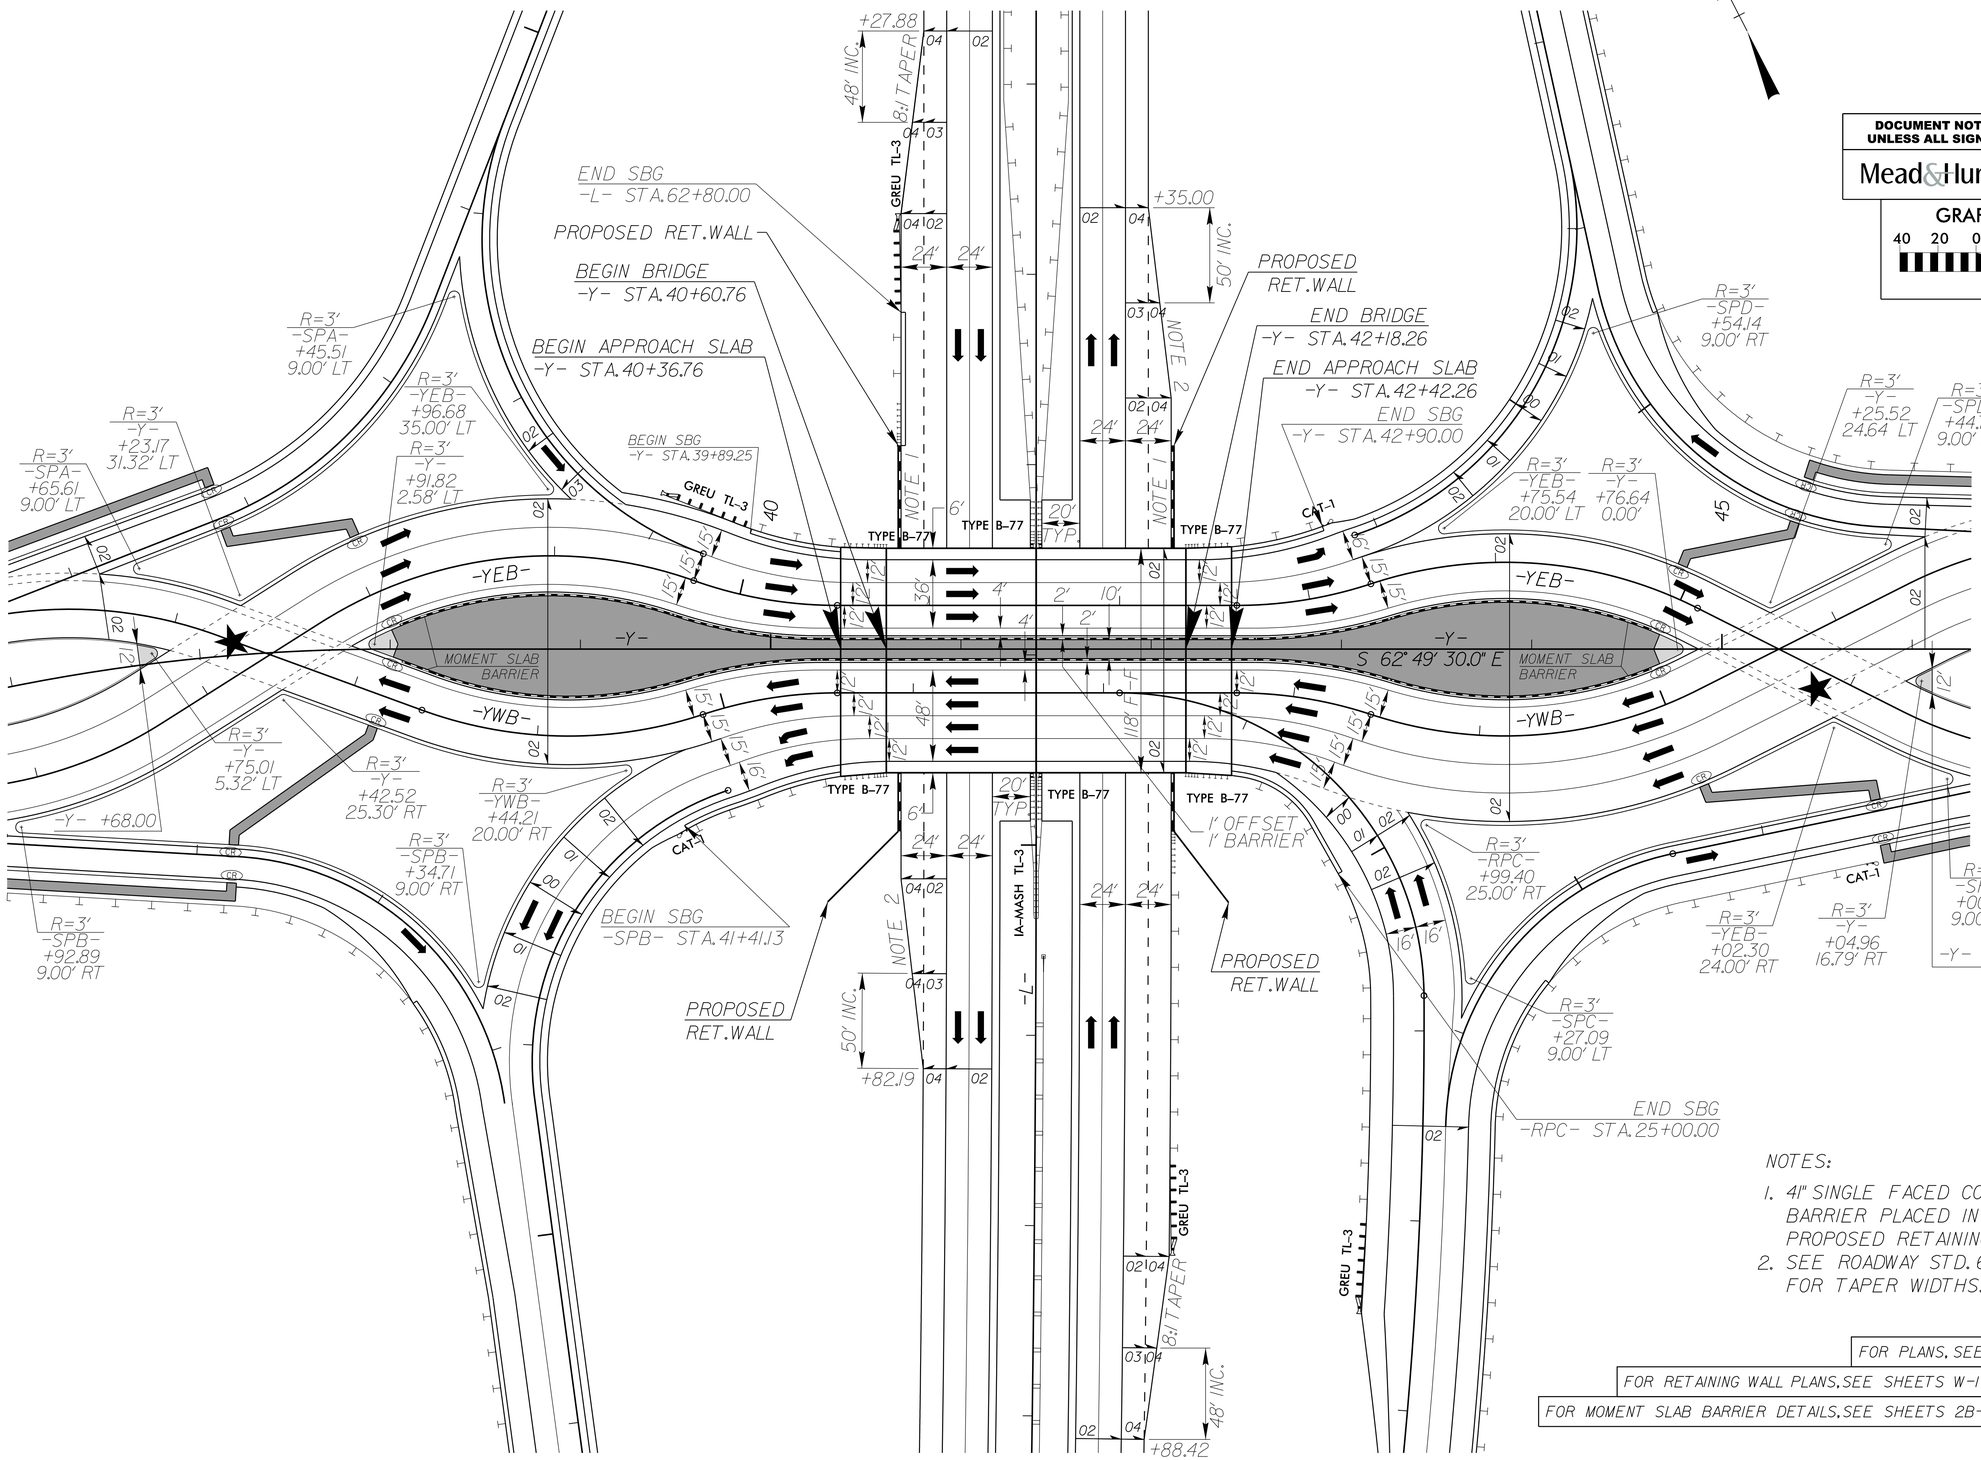

NOTES:

1. 41" SINGLE FACED CONCRETE BARRIER PLACED IN FRONT OF PROPOSED RETAINING WALL.
2. SEE ROADWAY STD. 610.04 FOR TAPER WIDTHS.

FOR PLANS, SEE SHEET 6
FOR RETAINING WALL PLANS, SEE SHEETS W-1 THRU W-5
FOR MOMENT SLAB BARRIER DETAILS, SEE SHEETS 2B-9 & 2B-10

06-MAR-2020 16:32
X:\4306200\17231\01\TECH\Roadway\Proj\R4707_Rdy_dtl_2B5.dgn
Jeff Hall