DocuSign Envelope ID: 5B00149A-A794-4FB5-9949-D0DB524909F8

8/17/99

SHEAR POINT DIAGRAM

PROJECT REFERENCE NO.	SHEET NO.
R-4707	2B-7

ROADWAY DESIGN ENGINEER

NORTH CAROLINA PROFESSIONAL SEAL 034381 ENGINEER RICHARD J. DECOLA

DocuSigned by: R J DeCola 4/17/2020
EF1540DF704F4AA...

DOCUMENT NOT CONSIDERED FINAL UNLESS ALL SIGNATURES COMPLETED

Mead&Hunt
111 E. Hargett Street, Suite 300
Raleigh, North Carolina 27601
919-714-8670 | meadhunt.com
NC License No. F-1235

GRAPHIC SCALE
100 50 0 100 200
PLANS

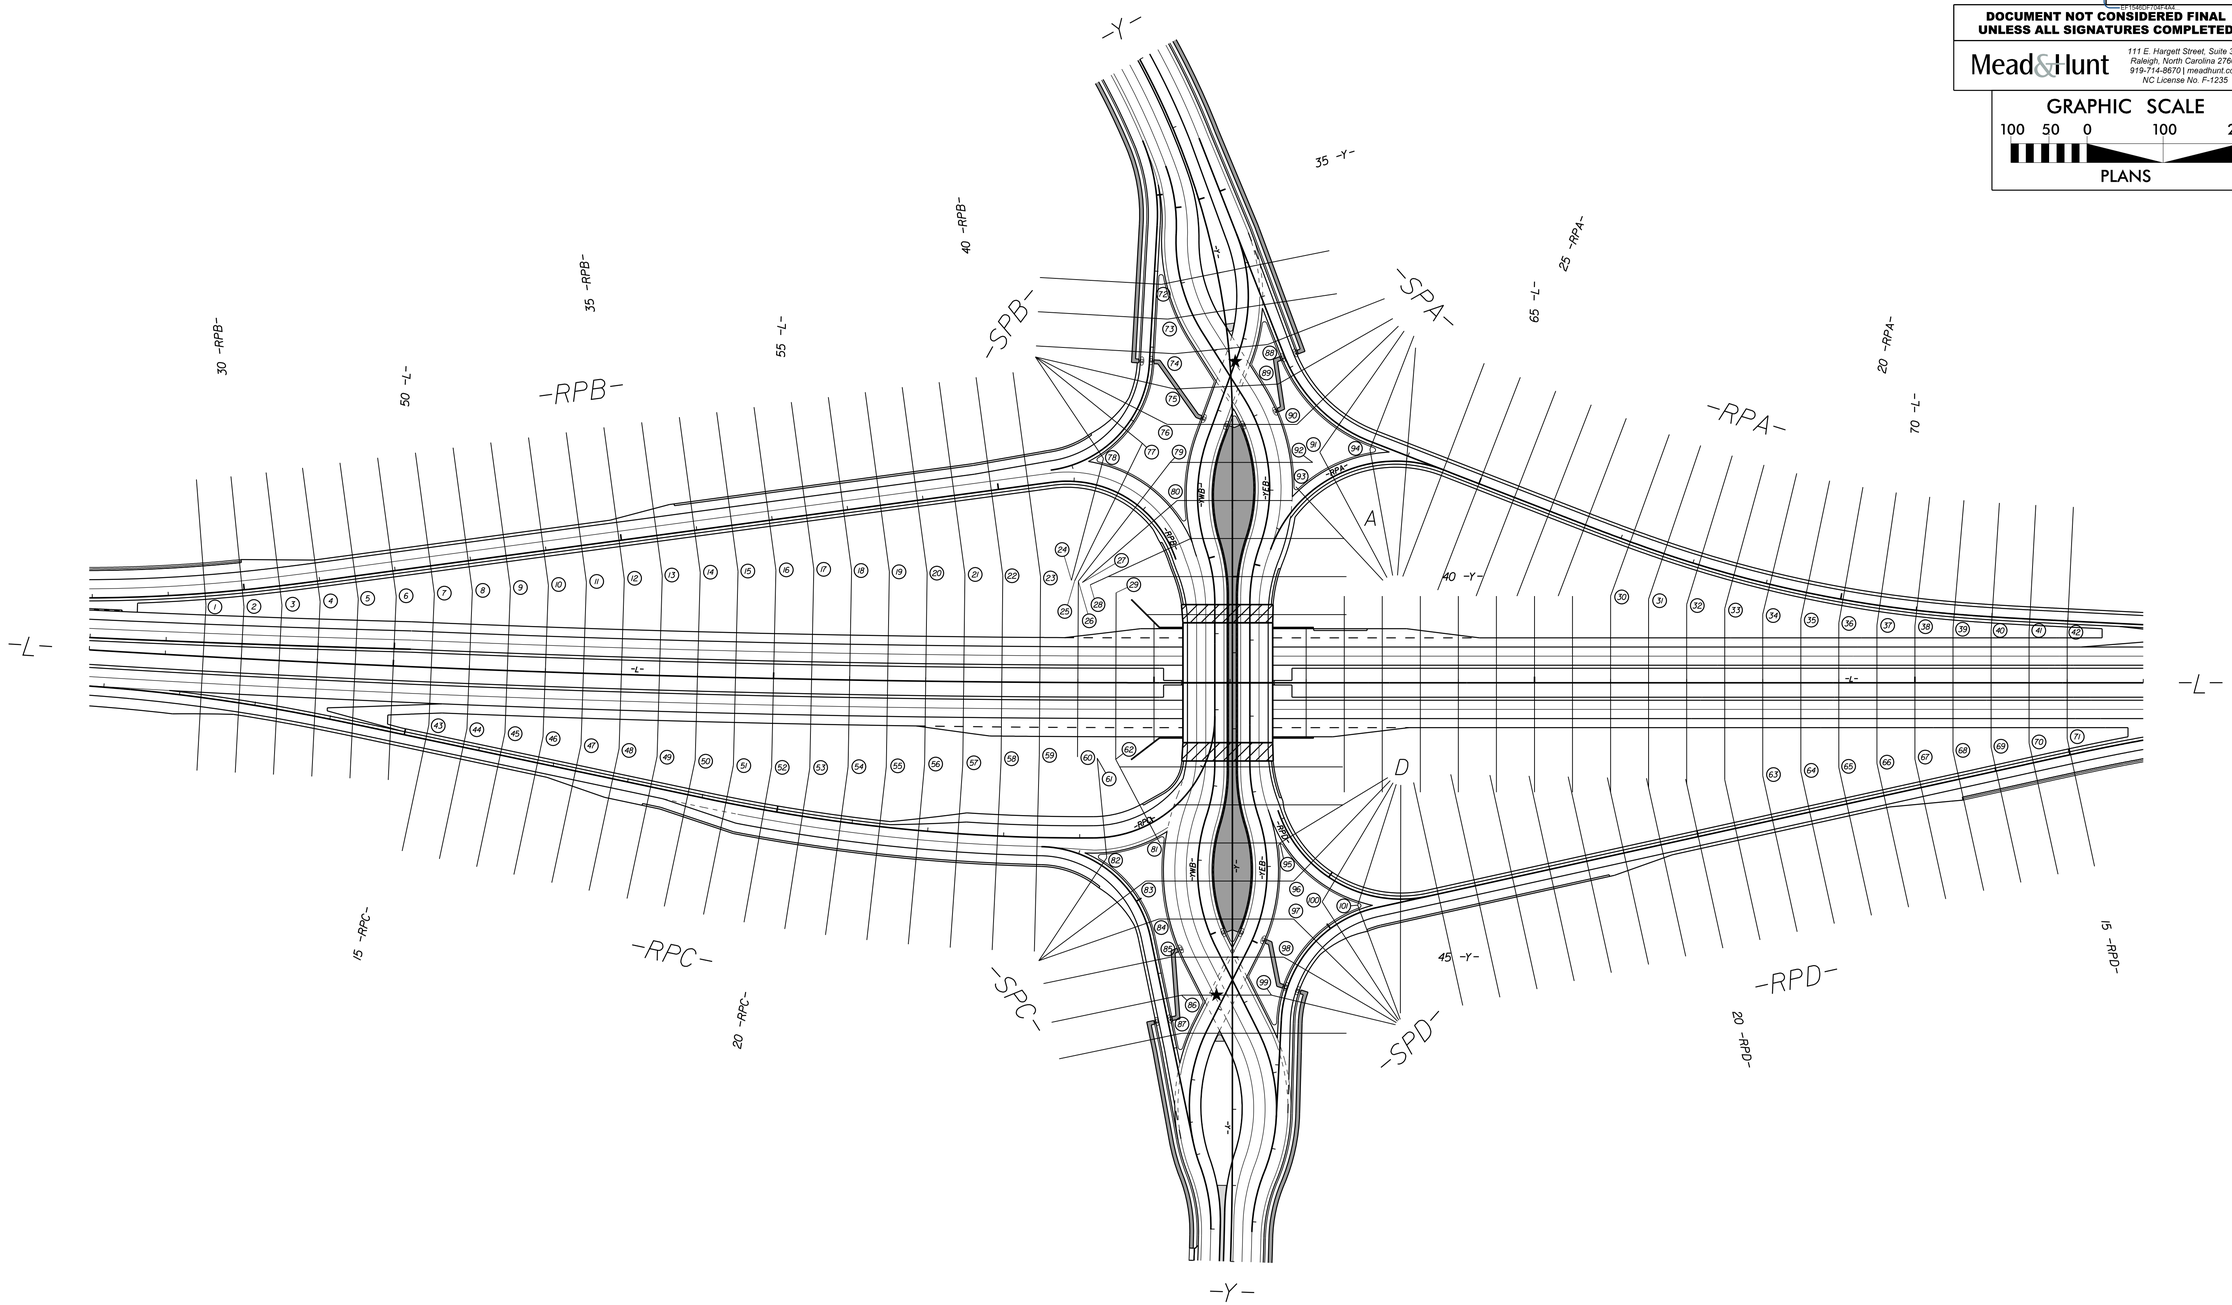

02-MAR-2020 08:26
X:\4306200\17231\9.01\TECH\Roadway\Proj\R4707_Rdy_spd_2B7.dgn
7641.rd