PROJECT REFERENCE NO.	SHEET NO.
R-4707	RW06

Location and Surveys

Dewberry
Dewberry Engineers Inc.
551 PINEY FOREST ROAD
DANVILLE, VA 24540
PHONE: 434.797.4497
FAX: 434.797.4341
NCBELS #F-0929

NORTH CAROLINA PROFESSIONAL SEAL L-3453 LAND SURVEYOR ROBERT H. BENGTSON

2/6/2020

DOCUMENT NOT CONSIDERED FINAL UNLESS ALL SIGNATURES COMPLETED

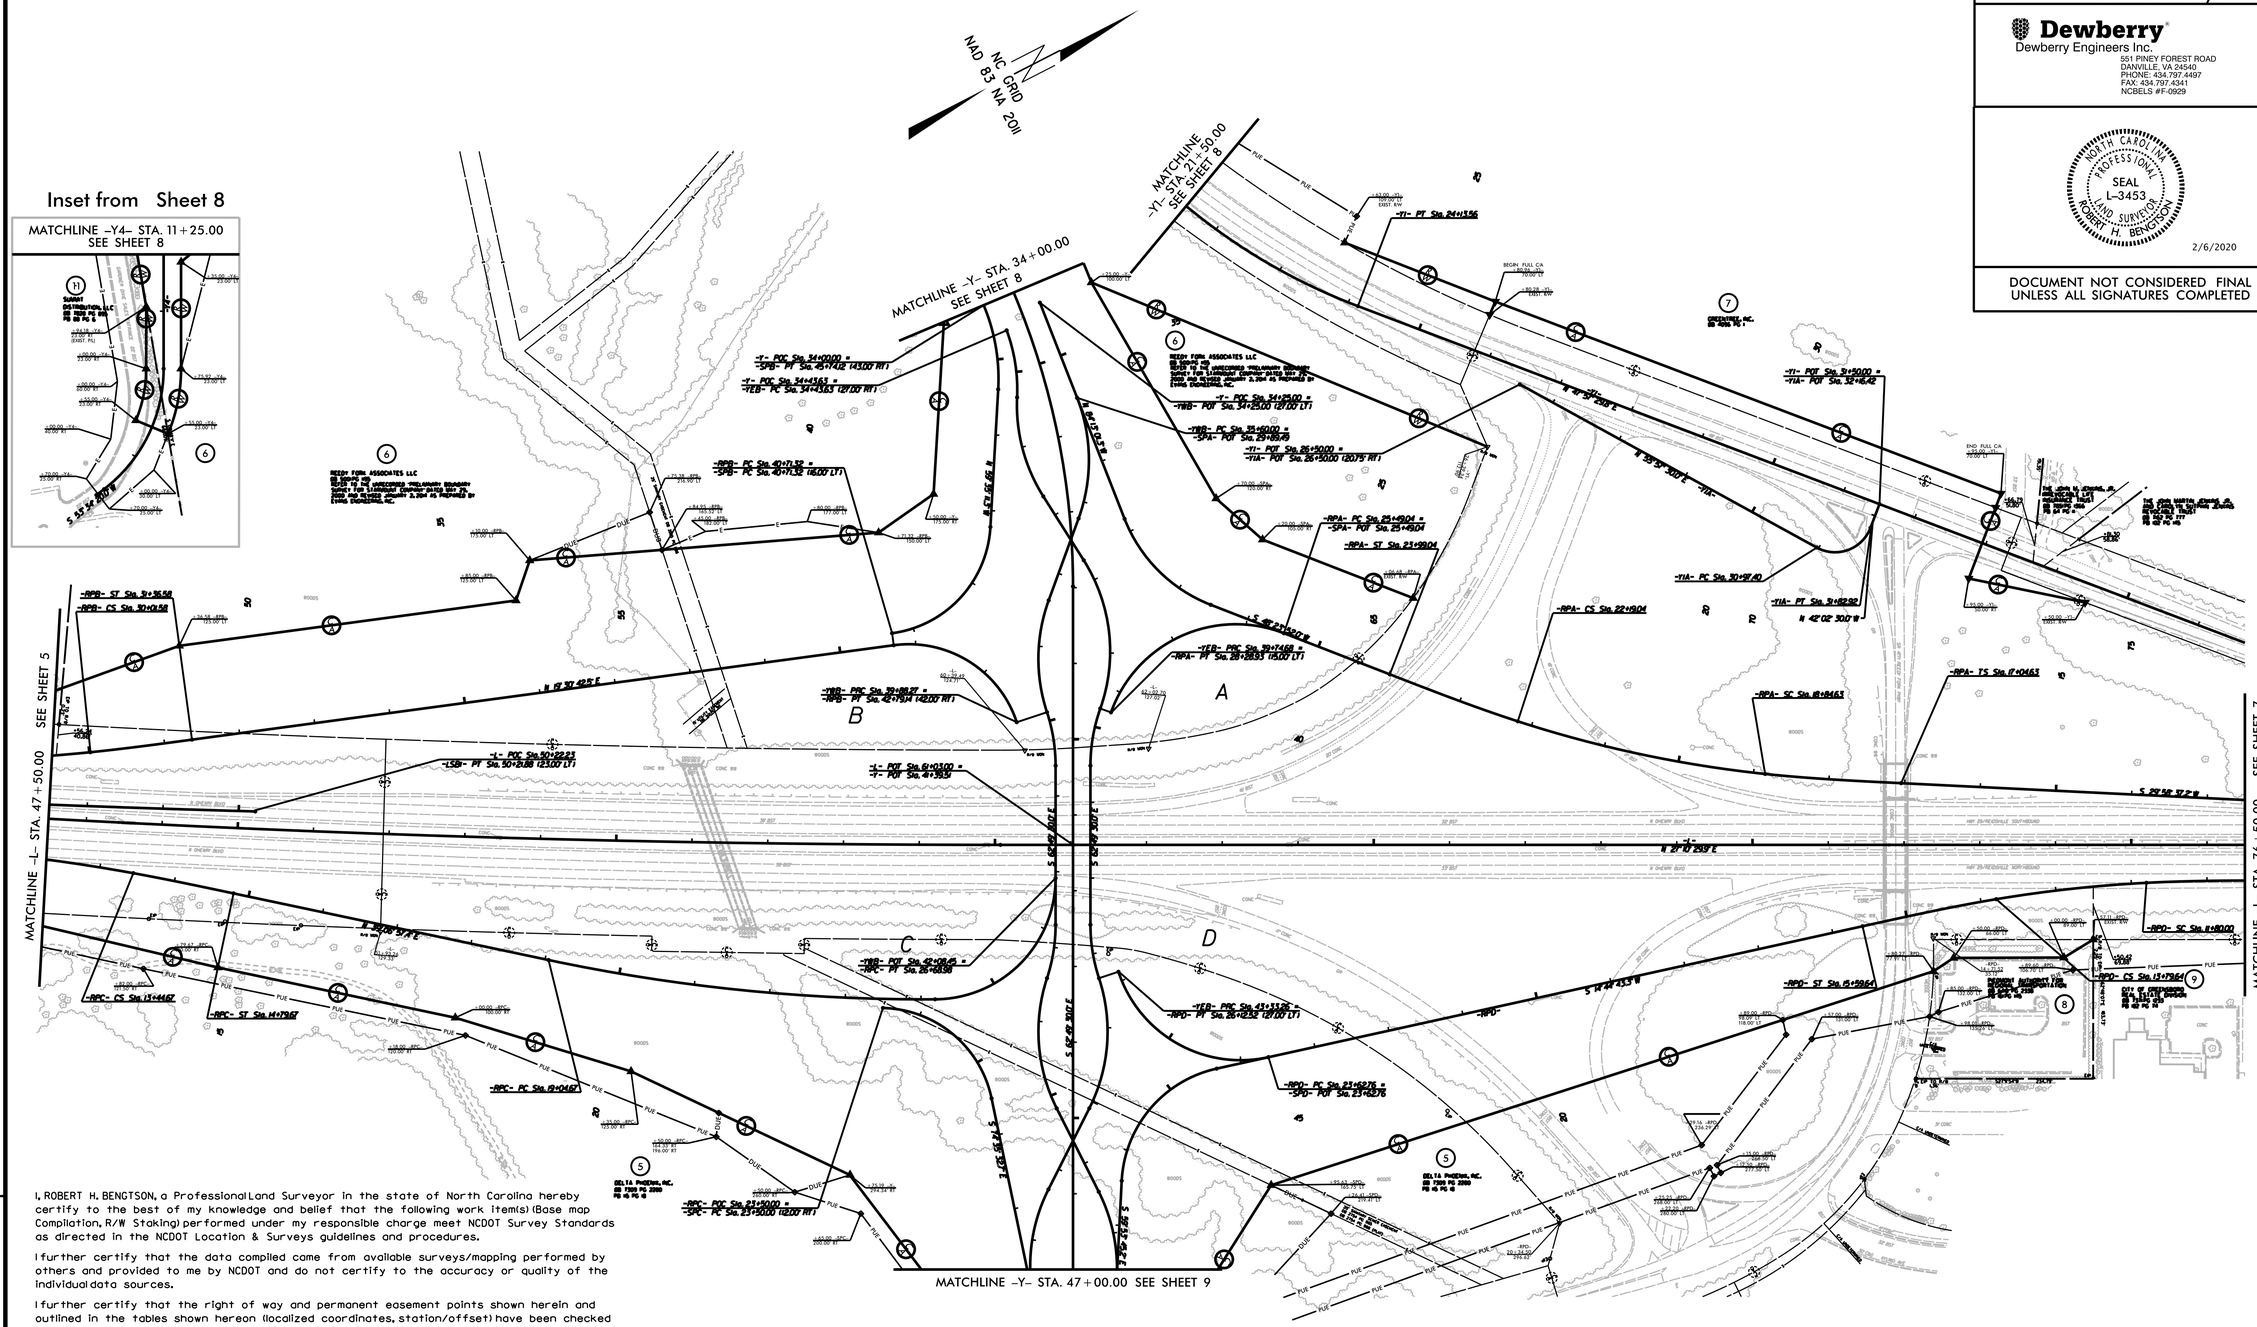
NC GRID NAD 83 NA 2011
Inset from Sheet 8
MATCHLINE -Y4- STA. 11+25.00 SEE SHEET 8
MATCHLINE -Y1- STA. 21+50.00 SEE SHEET 8
MATCHLINE -Y- STA. 34+00.00 SEE SHEET 8
MATCHLINE -L- STA. 47+50.00 SEE SHEET 5
MATCHLINE -L- STA. 76+50.00 SEE SHEET 7
MATCHLINE -Y- STA. 47+00.00 SEE SHEET 9
A
B
C
D
-Y- POC Sta. 34+00.00 =
-SPB- PT Sta. 41+71.02 (43.00 RT)
-Y- POT Sta. 26+50.00 =
-Y1- PT Sta. 24+1.56
-L- POC Sta. 50+22.23
-LSB- PT Sta. 50+2.88 (23.00 LT)
-L- POT Sta. 61+03.00 =
-Y- POT Sta. 41+39.51
-RPA- CS Sta. 22+19.04
-RPA- SC Sta. 18+14.63
-RPA- TS Sta. 17+04.63
-RPC- CS Sta. 15+44.67
-RPC- ST Sta. 14+79.67
-RPC- PC Sta. 19+04.67
-RPD- ST Sta. 15+58.64
-RPD- CS Sta. 13+79.64
-RPD- SC Sta. 11+80.00
-RPD-
-RPD- PC Sta. 23+62.76 =
-SPD- POT Sta. 23+62.76
-RPD- PT Sta. 26+12.52 (27.00 LT)
-RPD- POT Sta. 42+08.45 =
-RPC- PT Sta. 26+10.38
-SPC- PC Sta. 23+20.00 (12.00 RT)
-RPC- POC Sta. 23+40.00 =
-RPB- ST Sta. 31+36.58
-RPB- CS Sta. 30+10.58
-RPB- POC Sta. 39+18.27 =
-RPB- PT Sta. 42+19.14 (42.00 RT)
-RPB- PC Sta. 40+71.52 =
-SPB- PC Sta. 40+71.52 (16.00 LT)
-RPA- PC Sta. 25+19.04 =
-SPA- POT Sta. 25+19.04
-RPA- ST Sta. 21+19.04
-TFB- POC Sta. 39+17.68 =
-RPA- PT Sta. 28+28.53 (10.00 LT)
-TFB- POT Sta. 43+33.68 =
-RPD- PT Sta. 26+12.52 (27.00 LT)
-TFB- PC Sta. 41+50.00 =
-SPA- POT Sta. 25+18.49
-TFB- POT Sta. 34+25.00 (27.00 LT)
-Y1- POT Sta. 26+50.00 =
-Y1A- POT Sta. 26+50.00 (20.75 RT)
-Y1- POT Sta. 31+50.00 =
-Y1A- POT Sta. 32+16.42
-Y1A- PC Sta. 30+97.40
-Y1A- PT Sta. 31+62.92
N 42°02'30.0"W
N 29°56'37.2"W
N 29°10'29.9"E
N 14°24'43.3"W
N 19°30'42.5"E
N 29°16'57.4"E
S 55°56'20.0"W
S 29°56'37.2"W
S 14°24'43.3"W
S 17°55'52.4"E
S 62°49'30.0"E
S 62°49'30.0"E
S 62°49'30.0