DocuSign Envelope ID: AC2EE1CE-F32D-418D-A3B3-F88E24704B97

| TIP NO. | SHEET NO. |
|---|---|
| R-4707 | PMP-2 |

APPROVED: DocuSigned by: C. Byron Holden 66B7E2D8CC0E449... 4/17/2020

DATE:

SEAL

NORTH CAROLINA PROFESSIONAL SEAL 033753 ENGINEER C. BYRON HOLDEN

**DOCUMENT NOT CONSIDERED FINAL UNLESS ALL SIGNATURES COMPLETED**

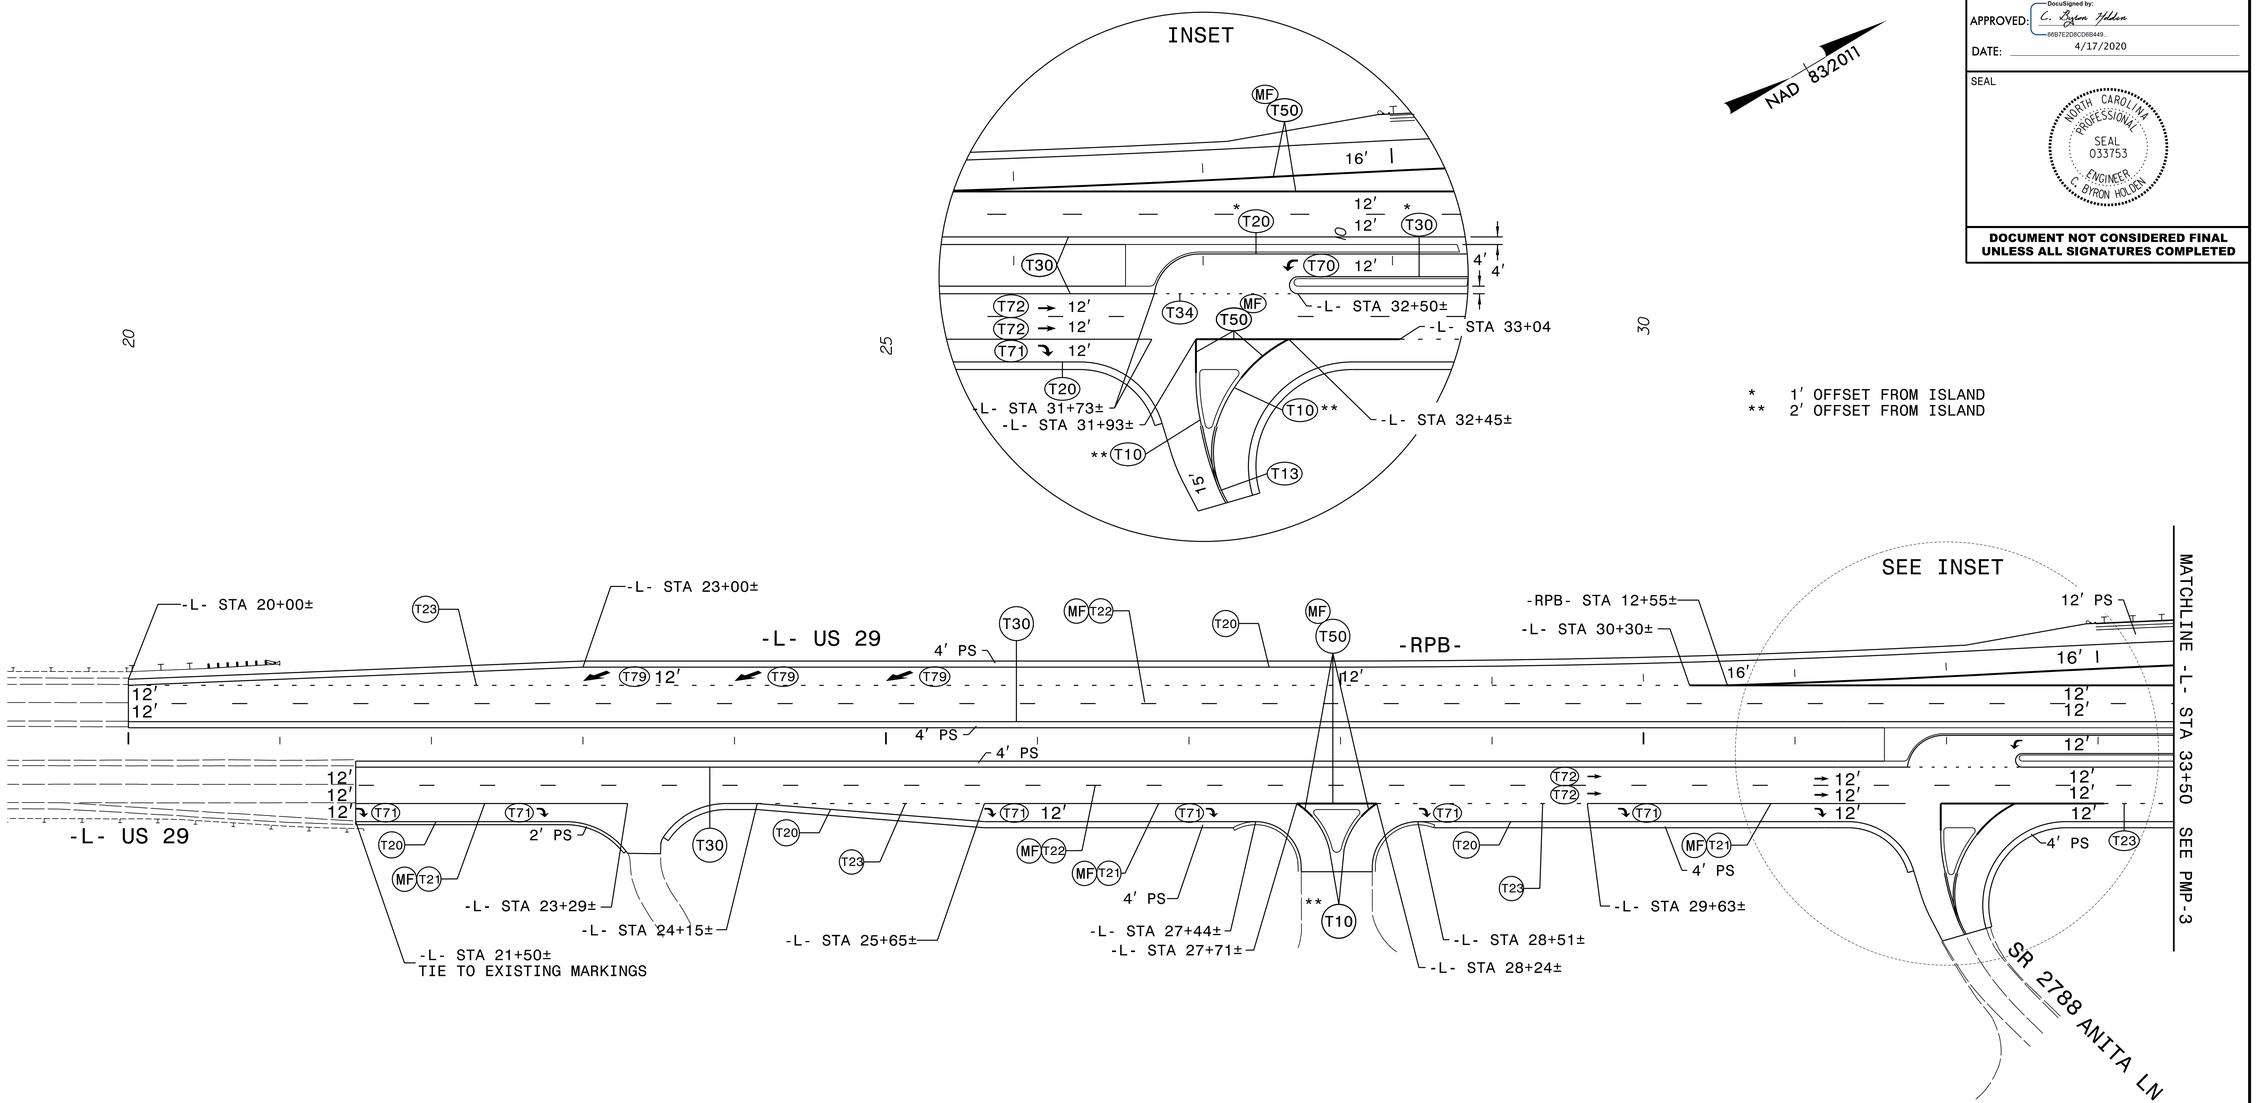


| THERMOPLASTIC | | | |
|---|---|---|---|
| Symbol | Description | Symbol | Description |
| T1 | WHITE EDGELINE (4", 90 MIL) | T50 | WHITE GORELINE (12", 90 MIL) |
| T2 | WHITE SOLID LANE LINE (4", 90 MIL) | T51 | WHITE DIAGONAL (12", 90 MIL) |
| T3 | 10 FT. WHITE SKIP (4", 90 MIL) | T52 | YELLOW DIAGONAL (12", 90 MIL) |
| T4 | 3 FT. - 9 FT./SP WHITE MINISKIP (4", 90 MIL) | T53 | WHITE SOLID LANE LINE (12", 90 MIL) |
| T5 | 2 FT. - 6 FT./SP WHITE MINISKIP (4", 90 MIL) | T54 | 3 FT.-9 FT./SP WHITE MINISKIP (12", 90 MIL) |
| T10 | YELLOW EDGELINE (4", 90 MIL) | T61 | WHITE STOPBAR (24", 90 MIL) |
| T13 | YELLOW DOUBLE CENTER (4", 90 MIL) | T62 | WHITE CROSSWALK LINE (24", 90 MIL) |
| T20 | WHITE EDGELINE (6" 90 MIL) | T70 | LEFT TURN ARROW, (90 MIL) |
| T21 | WHITE SOLID LANE LINE (6", 90 MIL) | T71 | RIGHT TURN ARROW, (90 MIL) |
| T22 | 10 FT. WHITE SKIP (6", 90 MIL) | T72 | STRAIGHT ARROW, (90 MIL) |
| T23 | 3 FT.-9 FT./SP WHITE MINISKIP (6", 90 MIL) | T73 | COMBO. LEFT/STRAIGHT ARROW, (90 MIL) |
| T24 | 2 FT.-6 FT./SP WHITE MINISKIP (6", 90 MIL) | T74 | COMBO. RIGHT/STRAIGHT ARROW, (90 MIL) |
| T30 | YELLOW EDGELINE (6", 90 MIL) | T77 | U-TURN ARROW, (90 MIL) |
| T34 | 2 FT.-6 FT./SP YELLOW MINISKIP (6", 90 MIL) | T79 | MERGE ARROW, (90 MIL) |
| T40 | WHITE GORELINE (8", 90 MIL) | T80 | RAMP ARROW, (90 MIL) |
| T41 | WHITE DIAGONAL (8", 90 MIL) | T90 | BICYCLE SYMBOL, HEATED-IN-PLACE (90 MIL) |
| T42 | YELLOW DIAGONAL (8", 90 MIL) | T91 | BICYCLE STRAIGHT ARROW, HEATED-IN-PLACE (90 MIL) |
| T43 | WHITE SOLID LANE LINE (8", 90 MIL) | T100 | ALPHANUMERIC CHARACTER, (90 MIL) |
| T44 | 3 FT. - 9 FT./SP WHITE MINISKIP (8", 90 MIL) | T103 | 24" YIELD LINE TRIANGLE, (90 MIL) |

| COLD APPLIED PLASTIC (TYPE III) | |
|---|---|
| Symbol | Description |
| C1 | WHITE EDGELINE (4") |
| C3 | 10 FT. WHITE SKIP (4") |
| C4 | 3 FT. - 9 FT./SP WHITE MINISKIP (4") |
| C5 | 2 FT. - 6 FT./SP WHITE MINISKIP (4") |
| C10 | YELLOW EDGELINE (4") |
| C23 | 3 FT. - 9 FT./SP WHITE MINISKIP (6") |
| C44 | 3 FT.-9 FT./SP WHITE MINISKIP (8") |
| C70 | LEFT TURN ARROW |
| C100 | ALPHANUMERIC CHARACTER |

| PAVEMENT MARKERS | |
|---|---|
| Symbol | Description |
| MB | PERMANENT RAISED (CRYSTAL/RED) |
| ME | SNOWPLOWABLE RAISED (YELLOW/YELLOW) |
| MF | SNOWPLOWABLE RAISED (CRYSTAL/RED) |

RK&K
P: (919) 878-9560
8601 Six Forks Road Forum 1 Suite 700 | Raleigh, North Carolina 27615
NC License No. F-0112
Engineers | Construction Managers | Planners | Scientists
www.rkk.com
Responsive People | Creative Solutions

# PAVEMENT MARKING DETAIL

4/17/2020
R4707_PMP_PSH02.dgn
default