PROJECT REFERENCE NO.	SHEET NO.
R-4707	EC-11/CONST.5
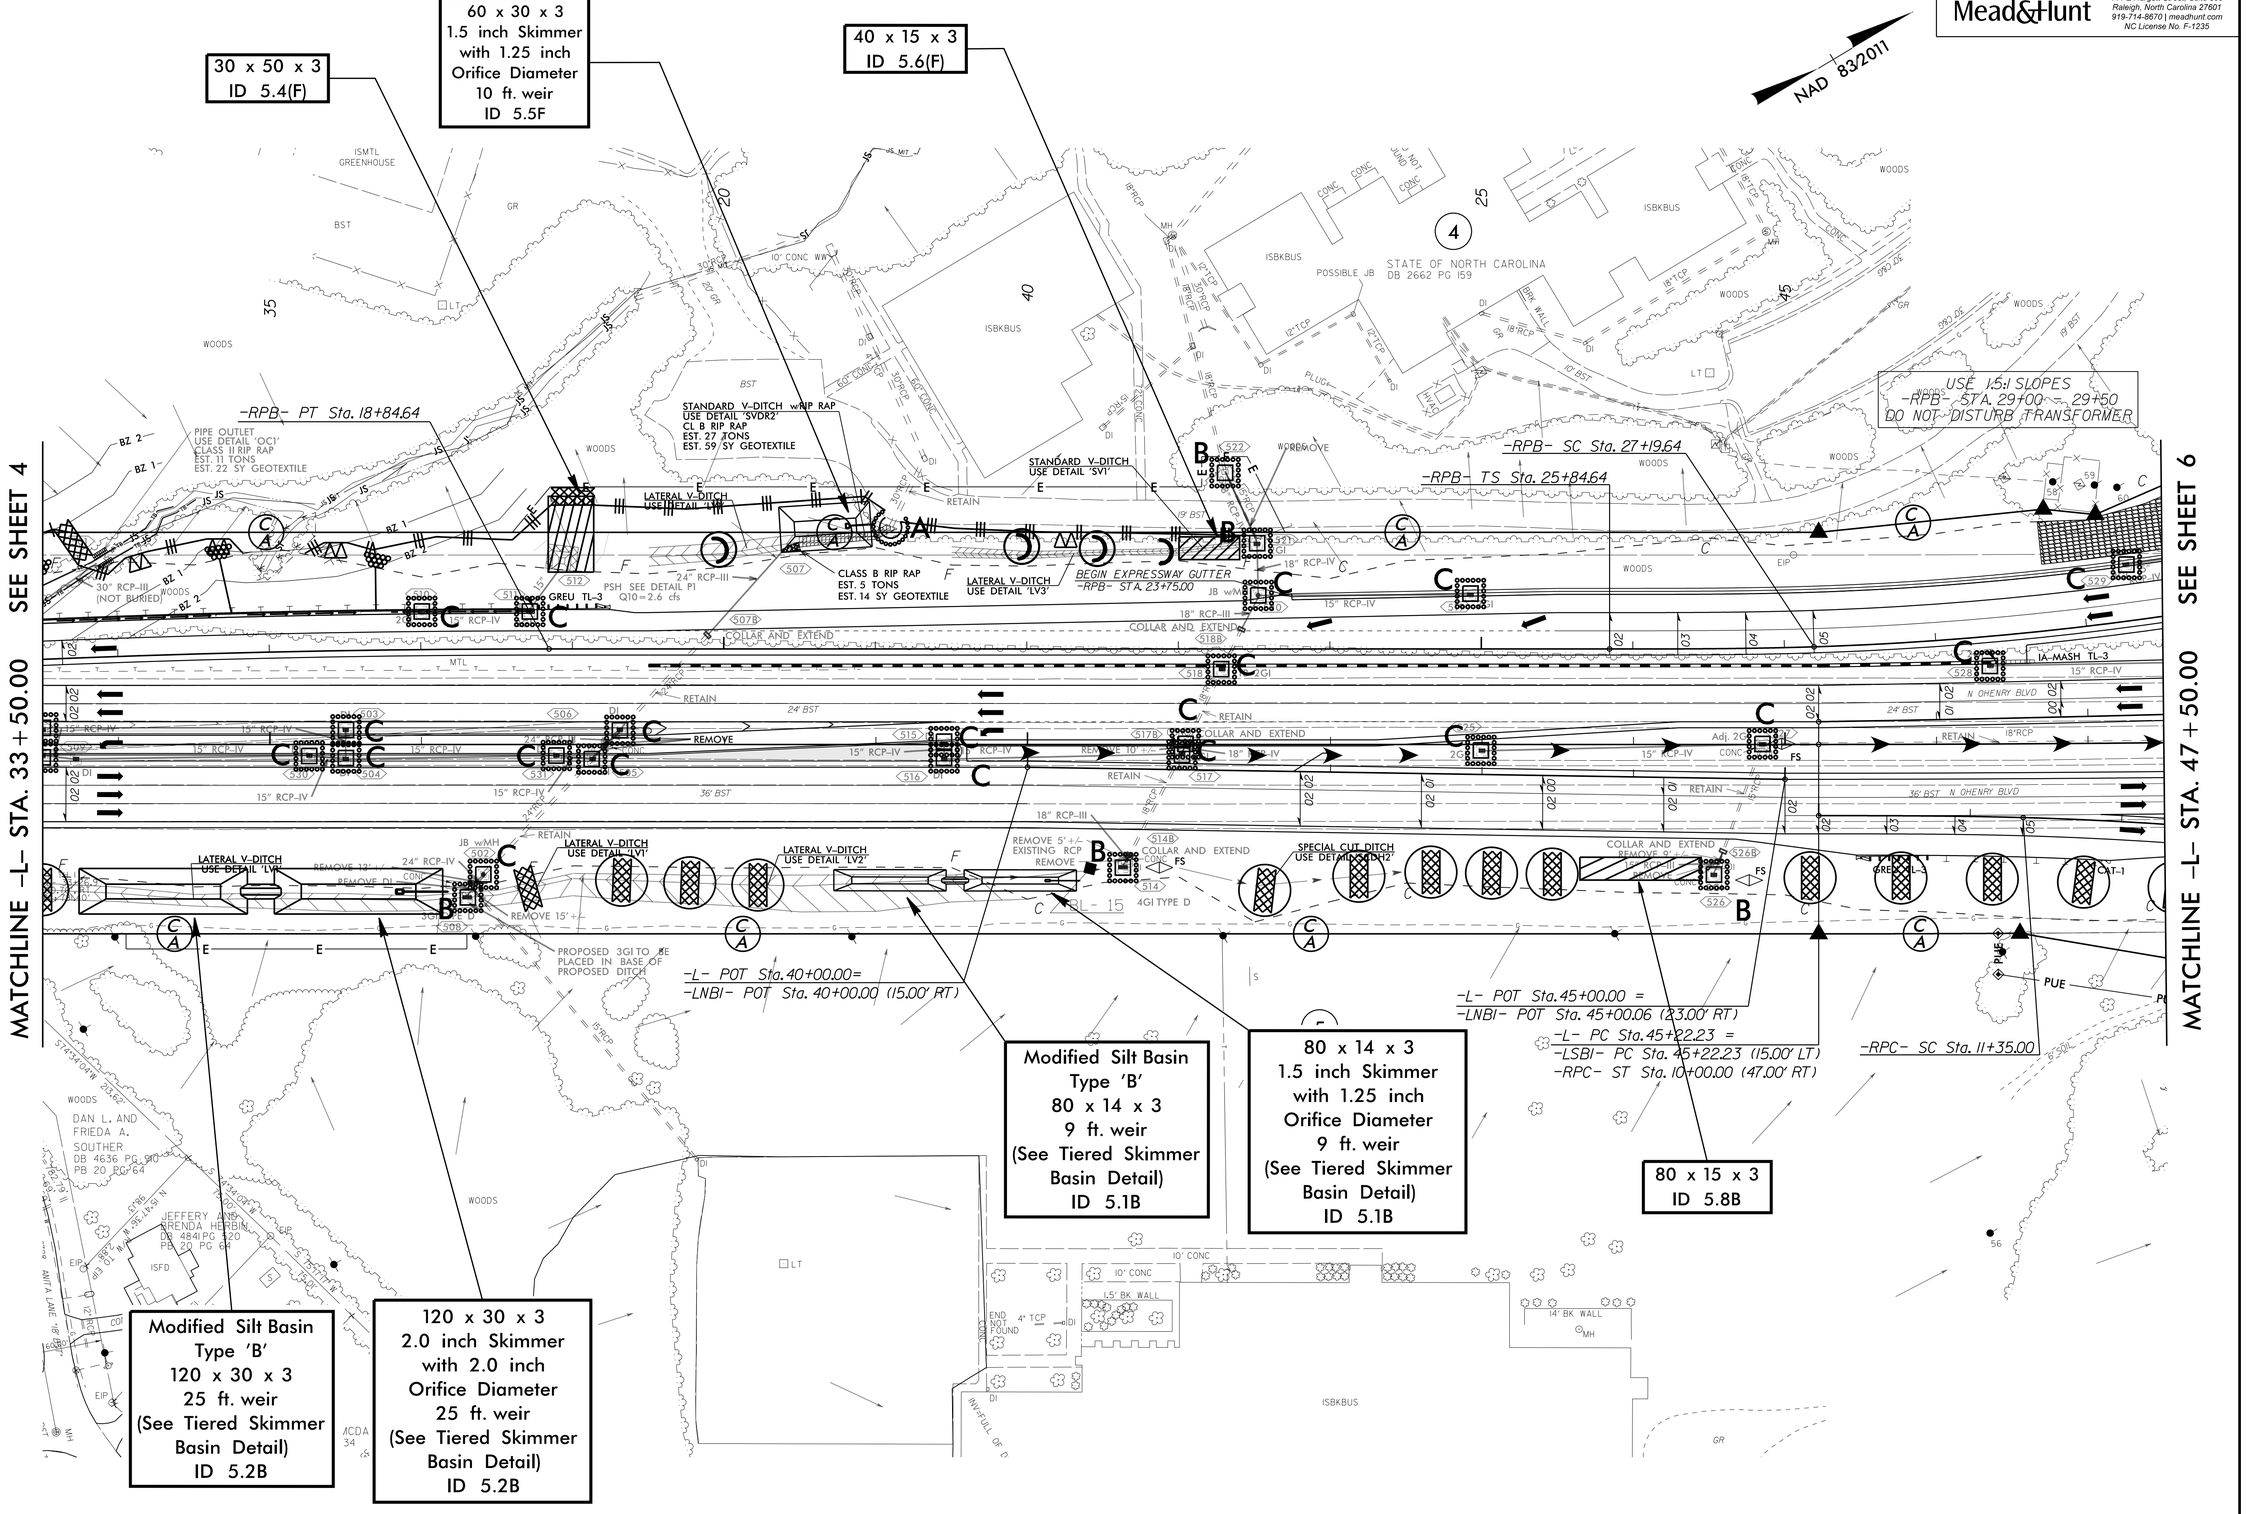
Mead&Hunt
111 E Hargett Street, Suite 300
Raleigh, North Carolina 27601
919-714-8670 | meadhunt.com
NC License No. F-1235