PROJECT REFERENCE NO.	SHEET NO.
R-4707	UO-5
THIS SHEET CORRESPONDS TO RDY-7	

Mead&Hunt
111 E. Hargett Street, Suite 300
Raleigh, North Carolina 27601
919-714-8670 | meadhunt.com
NC License No. F-1235

UTILITIES BY OTHERS

ALL PROPOSED UTILITY WORK SHOWN ON THIS SHEET WILL BE DONE BY OTHERS. NO PAYMENT WILL BE MADE TO THE CONTRACTOR FOR PROPOSED UTILITY WORK SHOWN ON THIS SHEET.

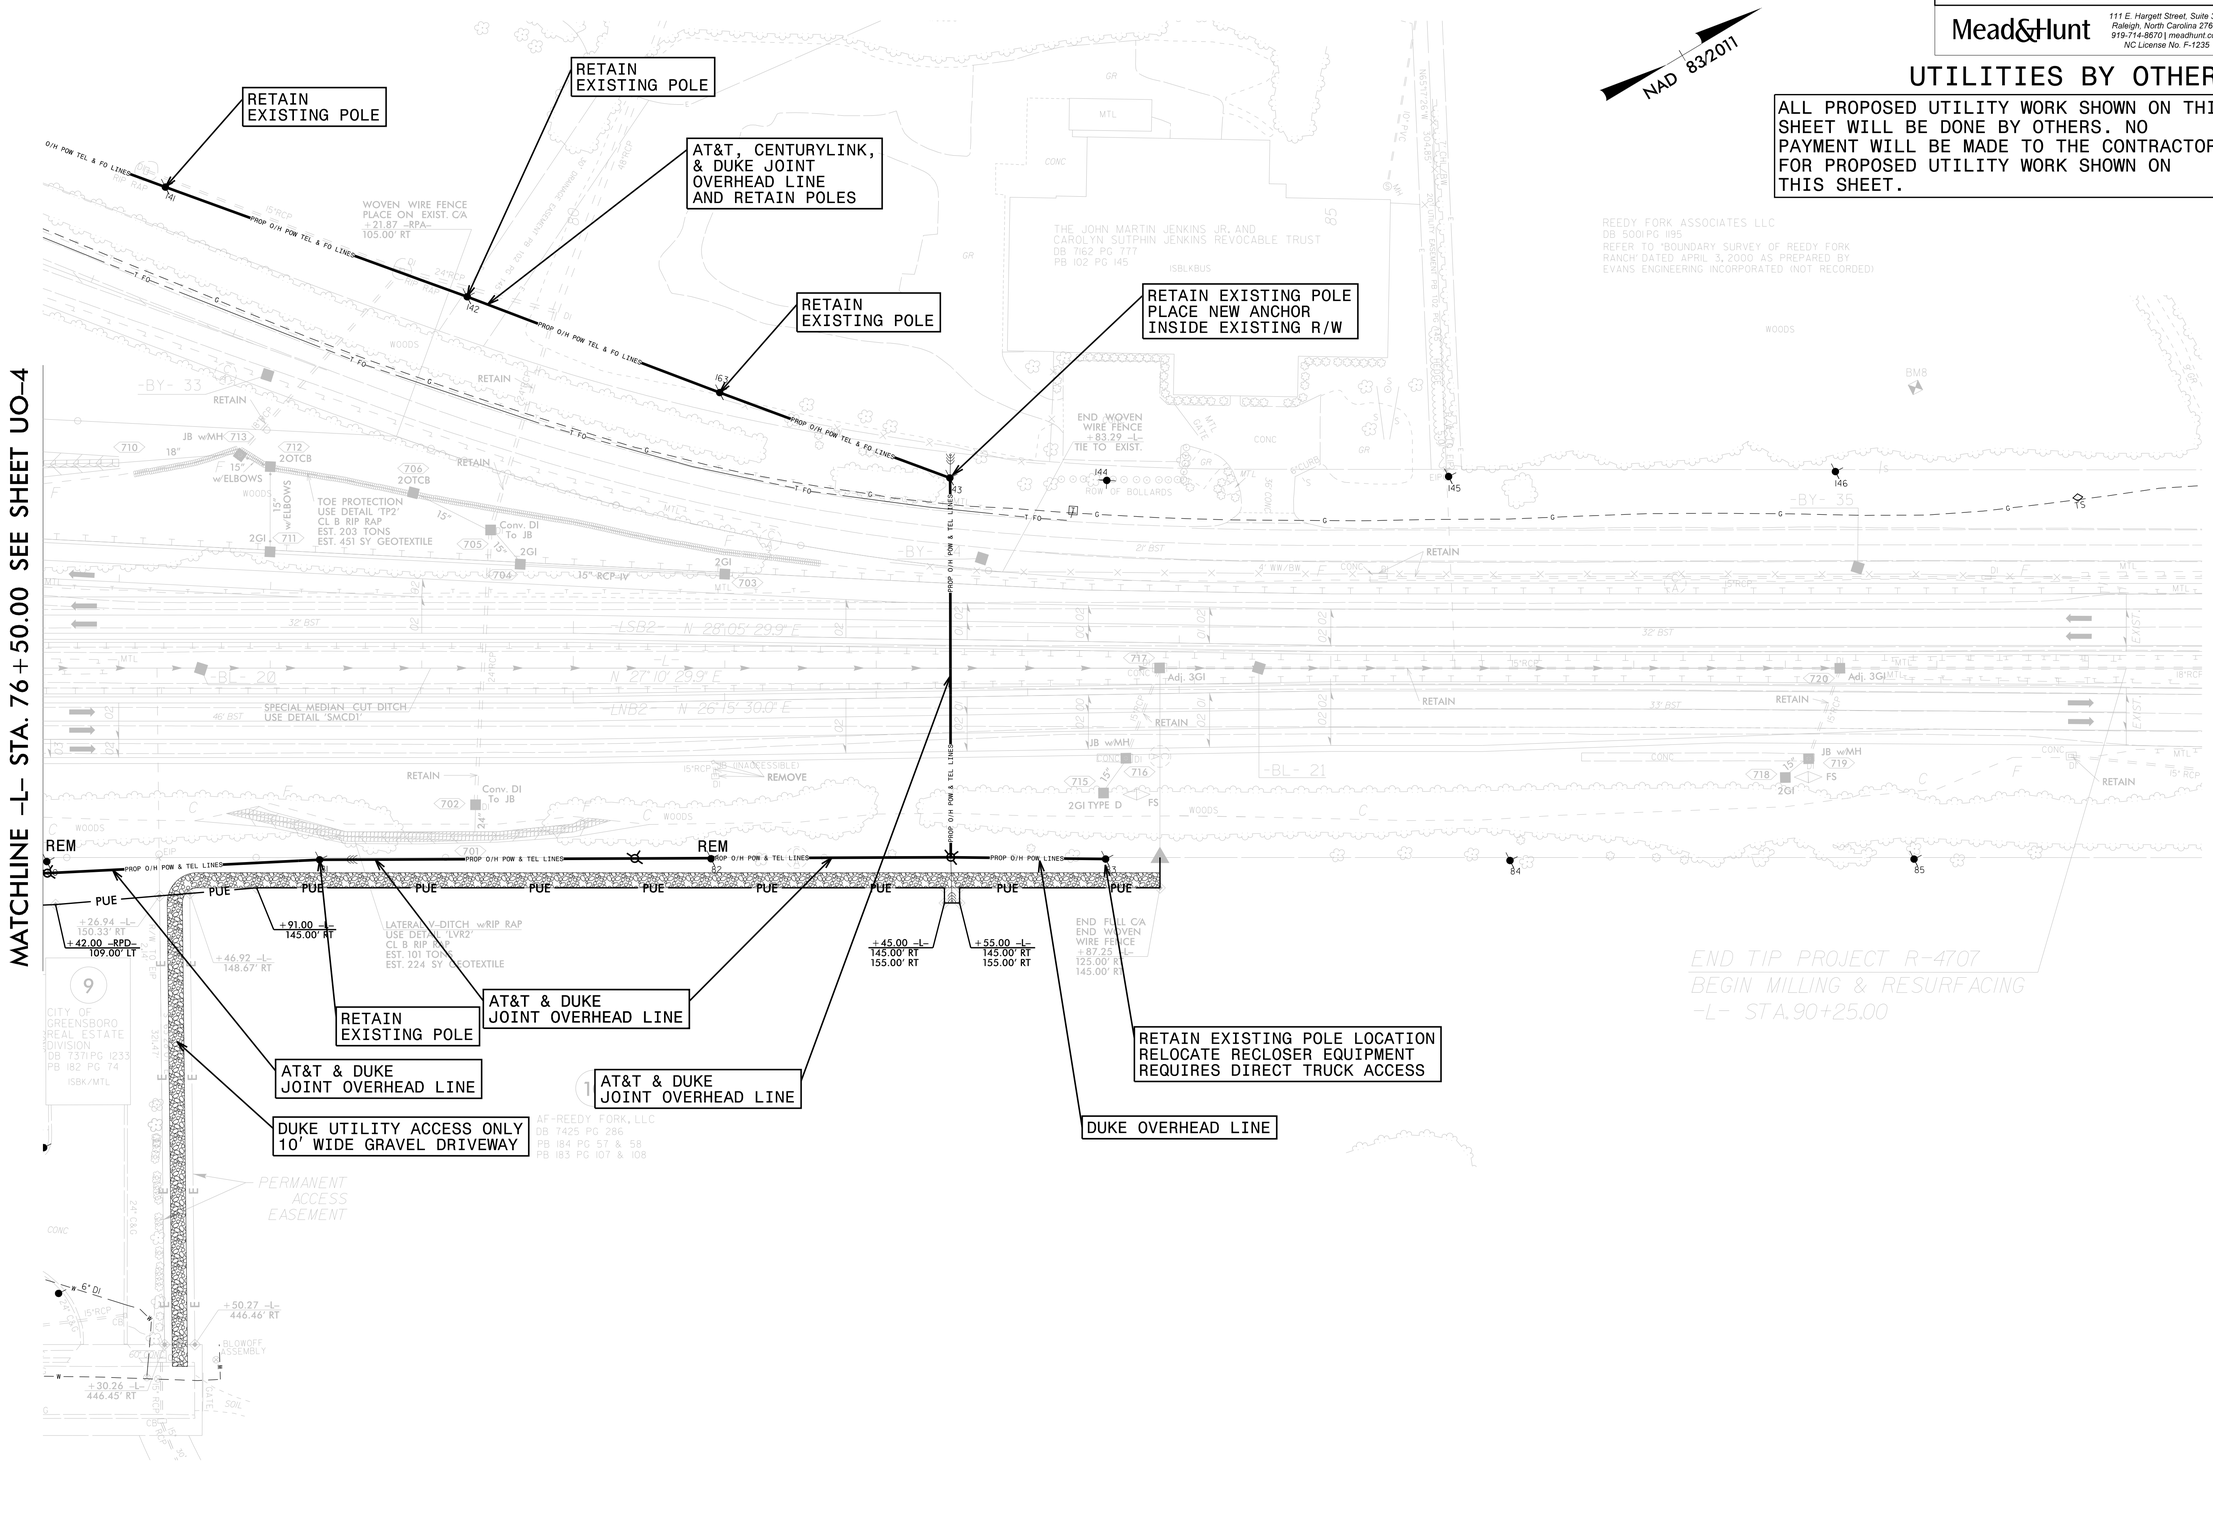

5/14/99

02-MAR-2020 13:54
200\172319.01\TECH\Utilities\UBO\R4707_Ut_07_U05_psh.dgn
$$$$USERNAME$$$$