DocuSign Envelope ID: F7DF7B14-B392-4A73-9004-1B08BC60D82F

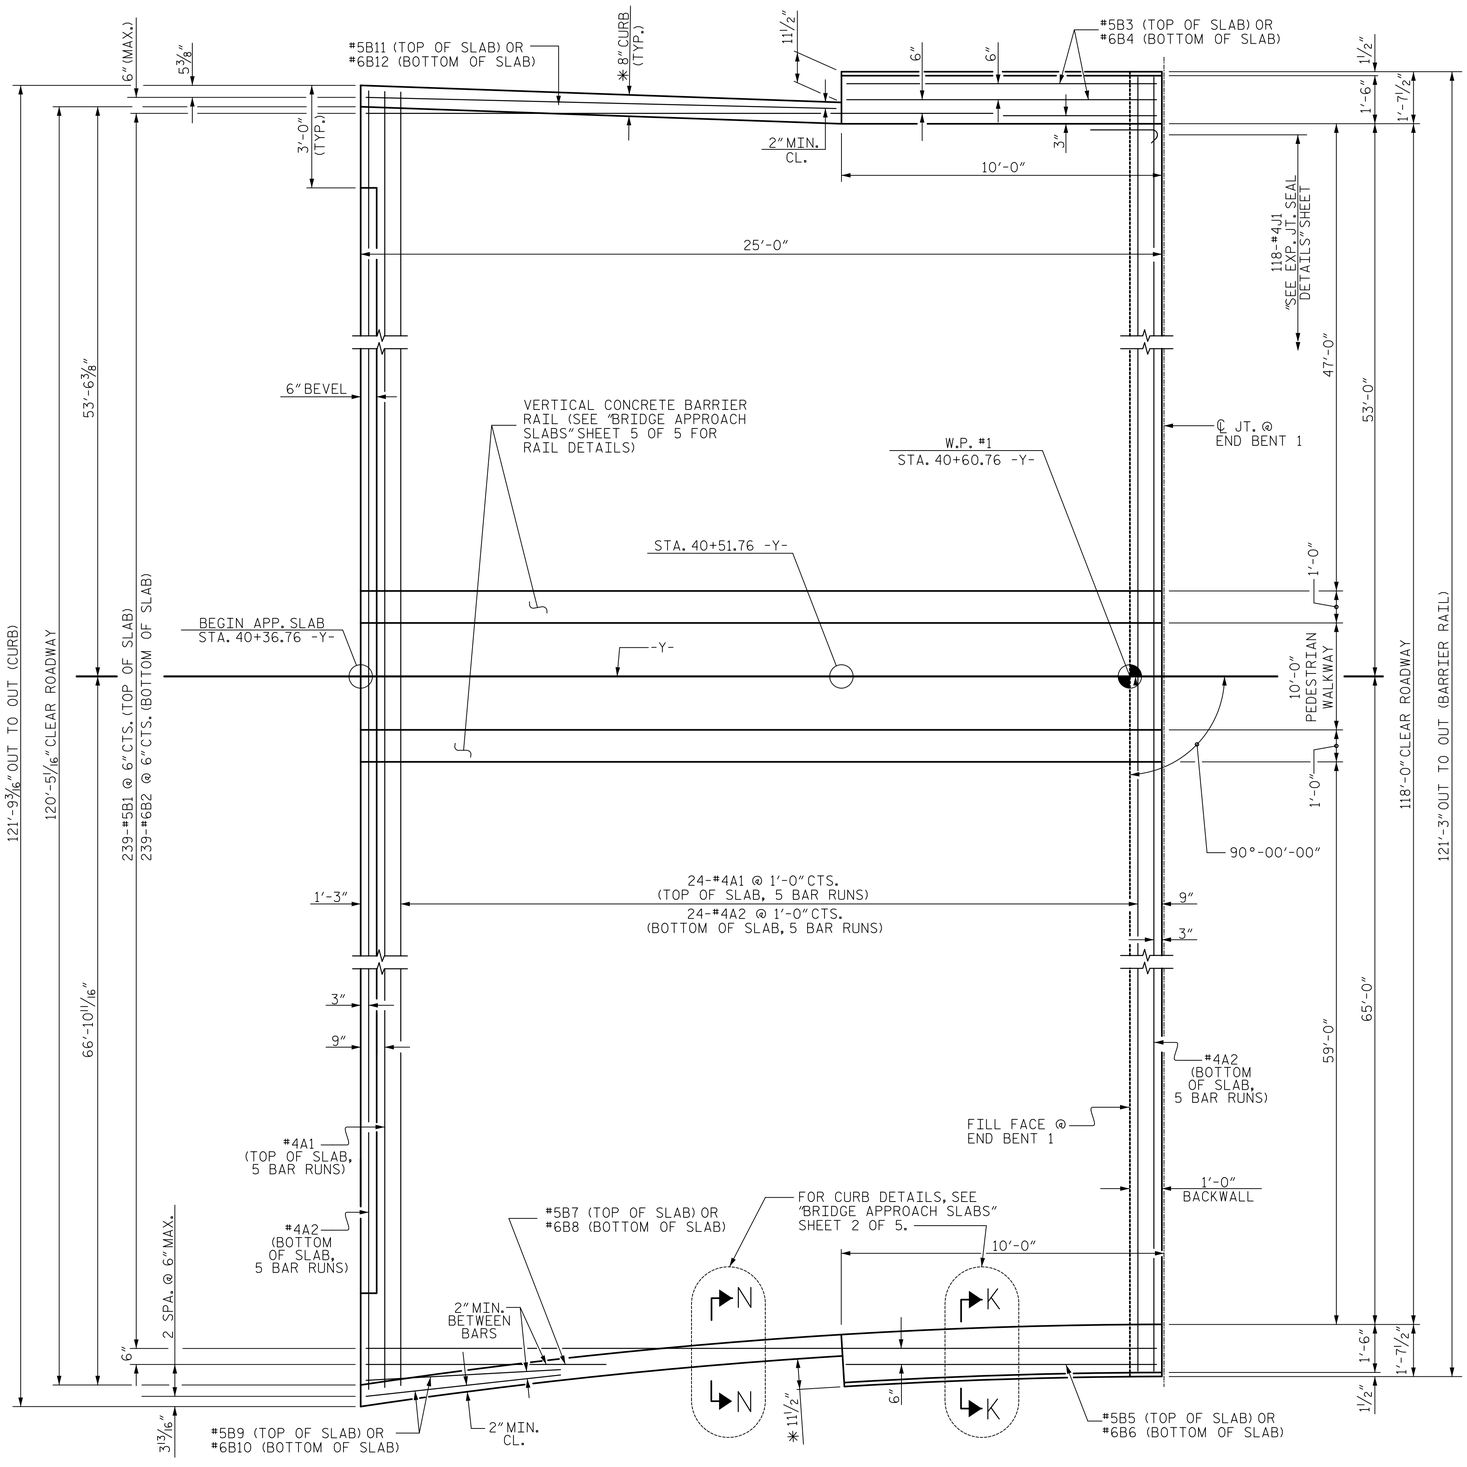

∗ MEASURED PERPENDICULAR TO EDGE OF APPROACH SLAB

PLAN @ END BENT 1

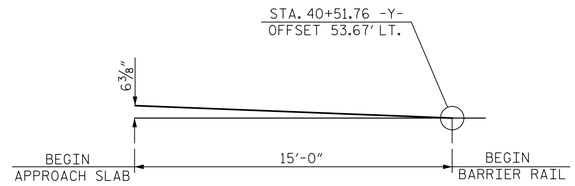

CURB OFFSET

APPROACH SLAB @ END BENT 1
LEFT SIDE

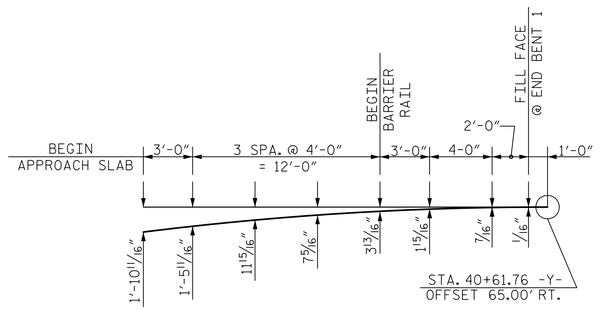

ARC OFFSET

APPROACH SLAB @ END BENT 1
RIGHT SIDE

DRAWN BY : J.A. LEE DATE : 10/17/18
CHECKED BY : A.J. FORFA DATE : 2/25/19
DESIGN ENGINEER OF RECORD : J.S. HOBSON DATE : 02/07/20

Mead & Hunt
111 E. Hargett Street
Suite 300
Raleigh, NC 27601
919-714-8670
meadhunt.com
NC License No. F-1235

NORTH CAROLINA PROFESSIONAL SEAL 043177 ENGINEER JOHN S. HOBSON
DocuSigned by: Jack Hobson 5B6E7C2B670044B... 4/16/2020

DOCUMENT NOT CONSIDERED FINAL UNLESS ALL SIGNATURES COMPLETED

PROJECT NO. R-4707
GUILFORD COUNTY
STATION: 41+39.51 -Y-

SHEET 1 OF 5

STATE OF NORTH CAROLINA
DEPARTMENT OF TRANSPORTATION
RALEIGH

BRIDGE APPROACH SLABS

REVISIONS						SHEET NO.
NO.	BY:	DATE:	NO.	BY:	DATE:	S-35
1			3			TOTAL SHEETS
2			4			39