DocuSign Envelope ID: 1CE5D5B0-0B1C-4811-97E7-BC6D573E55F7

PROJECT REFERENCE NO.	SHEET NO.
R-4707	W-2

GEOTECHNICAL ENGINEER

NORTH CAROLINA PROFESSIONAL ENGINEER SEAL 045271 10/28/2019 MICHAEL C. RAUP

Michael Raup

DOCUMENT NOT CONSIDERED FINAL UNLESS ALL SIGNATURES COMPLETED

ESTIMATED MSE WALL QUANTITIES
(SQUARE FEET)

MSE RETAINING WALL NO. 1	4730 SF
MSE RETAINING WALL NO. 2	4582 SF

WALL ELEVATION - END BENT 1
(LOOKING STATIONS BACK)

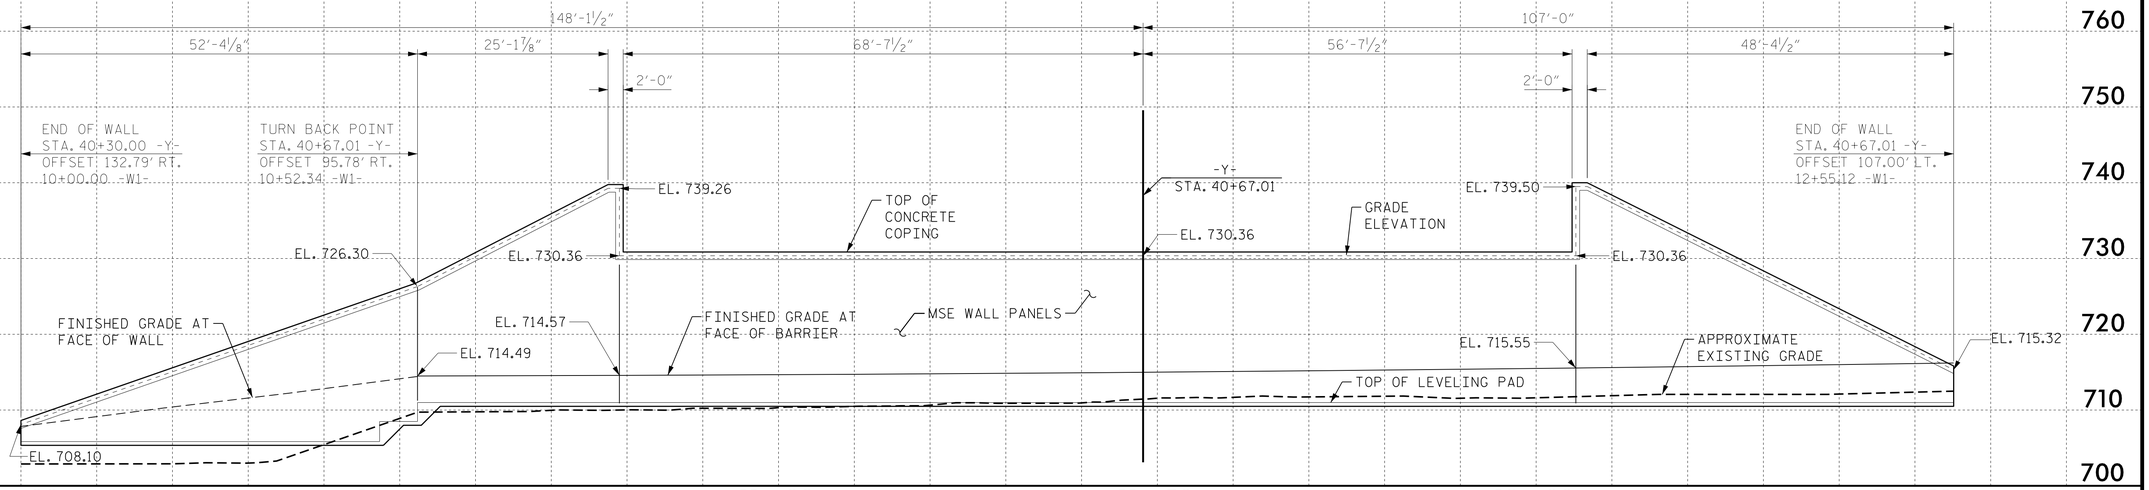

WALL ELEVATION - END BENT 2
(LOOKING STATIONS AHEAD)

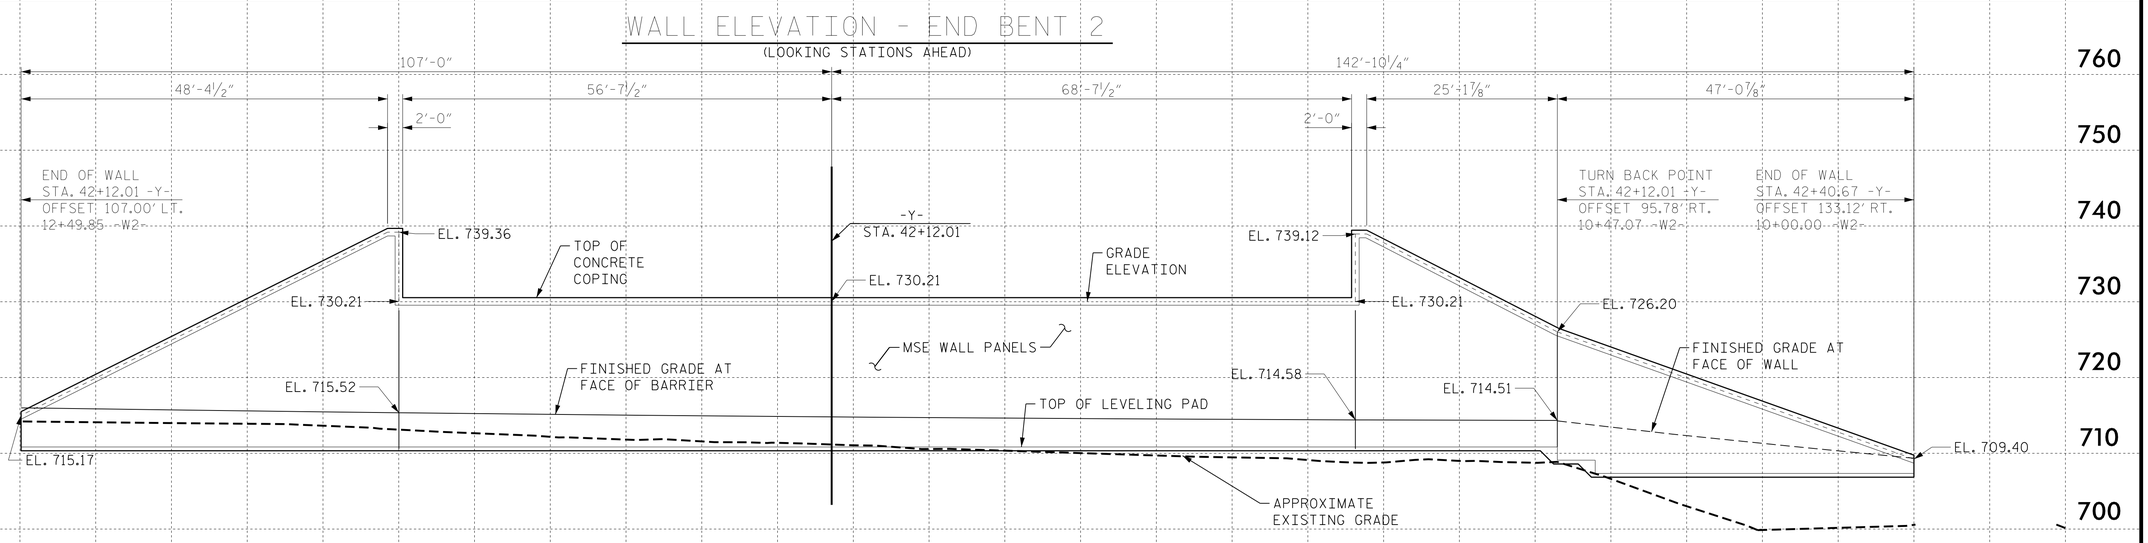

wood.
Wood Environment & Infrastructure Solutions, Inc.
4021 STIRRUP CREEK DRIVE, SUITE 100, DURHAM,
NC, 27703
TEL: (919) 381-9900
FAX: (919) 351-9901
LICENSURE: NC ENG: F-1253 NC GEOLOGY: C-247

MSE RETAINING WALLS NO. 1 AND NO. 2 ENVELOPES

REVISIONS

NO	BY	DATE		BY	DATE
1			1		
2			2		
3			3		

08-OCT-2019 10:46
C:\Projects\Road\NC-DOT\2018\R-4707 - Reedy Fork Parkway - 6468-18-8042\MSE Abutment Walls\R4707_Rdy_pfl_tolscale.dgn
$$$$USERNAME$$$$