DocuSign Envelope ID: B2F2DB98-08EB-452F-9279-88E832BA409A

8/17/99

STV 100 Years
STV Engineers, Inc.
900 West Trade St., Suite 715
Charlotte, NC 28202
NC License Number F-0991

PROJECT REFERENCE NO.	SHEET NO.
B-5818	6
R/W SHEET NO.	

ROADWAY DESIGN ENGINEER
NORTH CAROLINA PROFESSIONAL ENGINEER SEAL 039234 1/15/2021 ENGINEER NIKKI T. HONEYCUTT

HYDRAULICS ENGINEER
NORTH CAROLINA PROFESSIONAL ENGINEER SEAL 029388 1/15/2021 ENGINEER EDWARD J. VANCE

DOCUMENT NOT CONSIDERED FINAL UNLESS ALL SIGNATURES COMPLETED

-L-

PI Sta 18+41.53
Δ = 21° 37' 31.7" (LT)
D = 2° 47' 41.7"
L = 773.74'
T = 391.53'
R = 2,050.00'
RUNOFF = 150'
SE = 5%

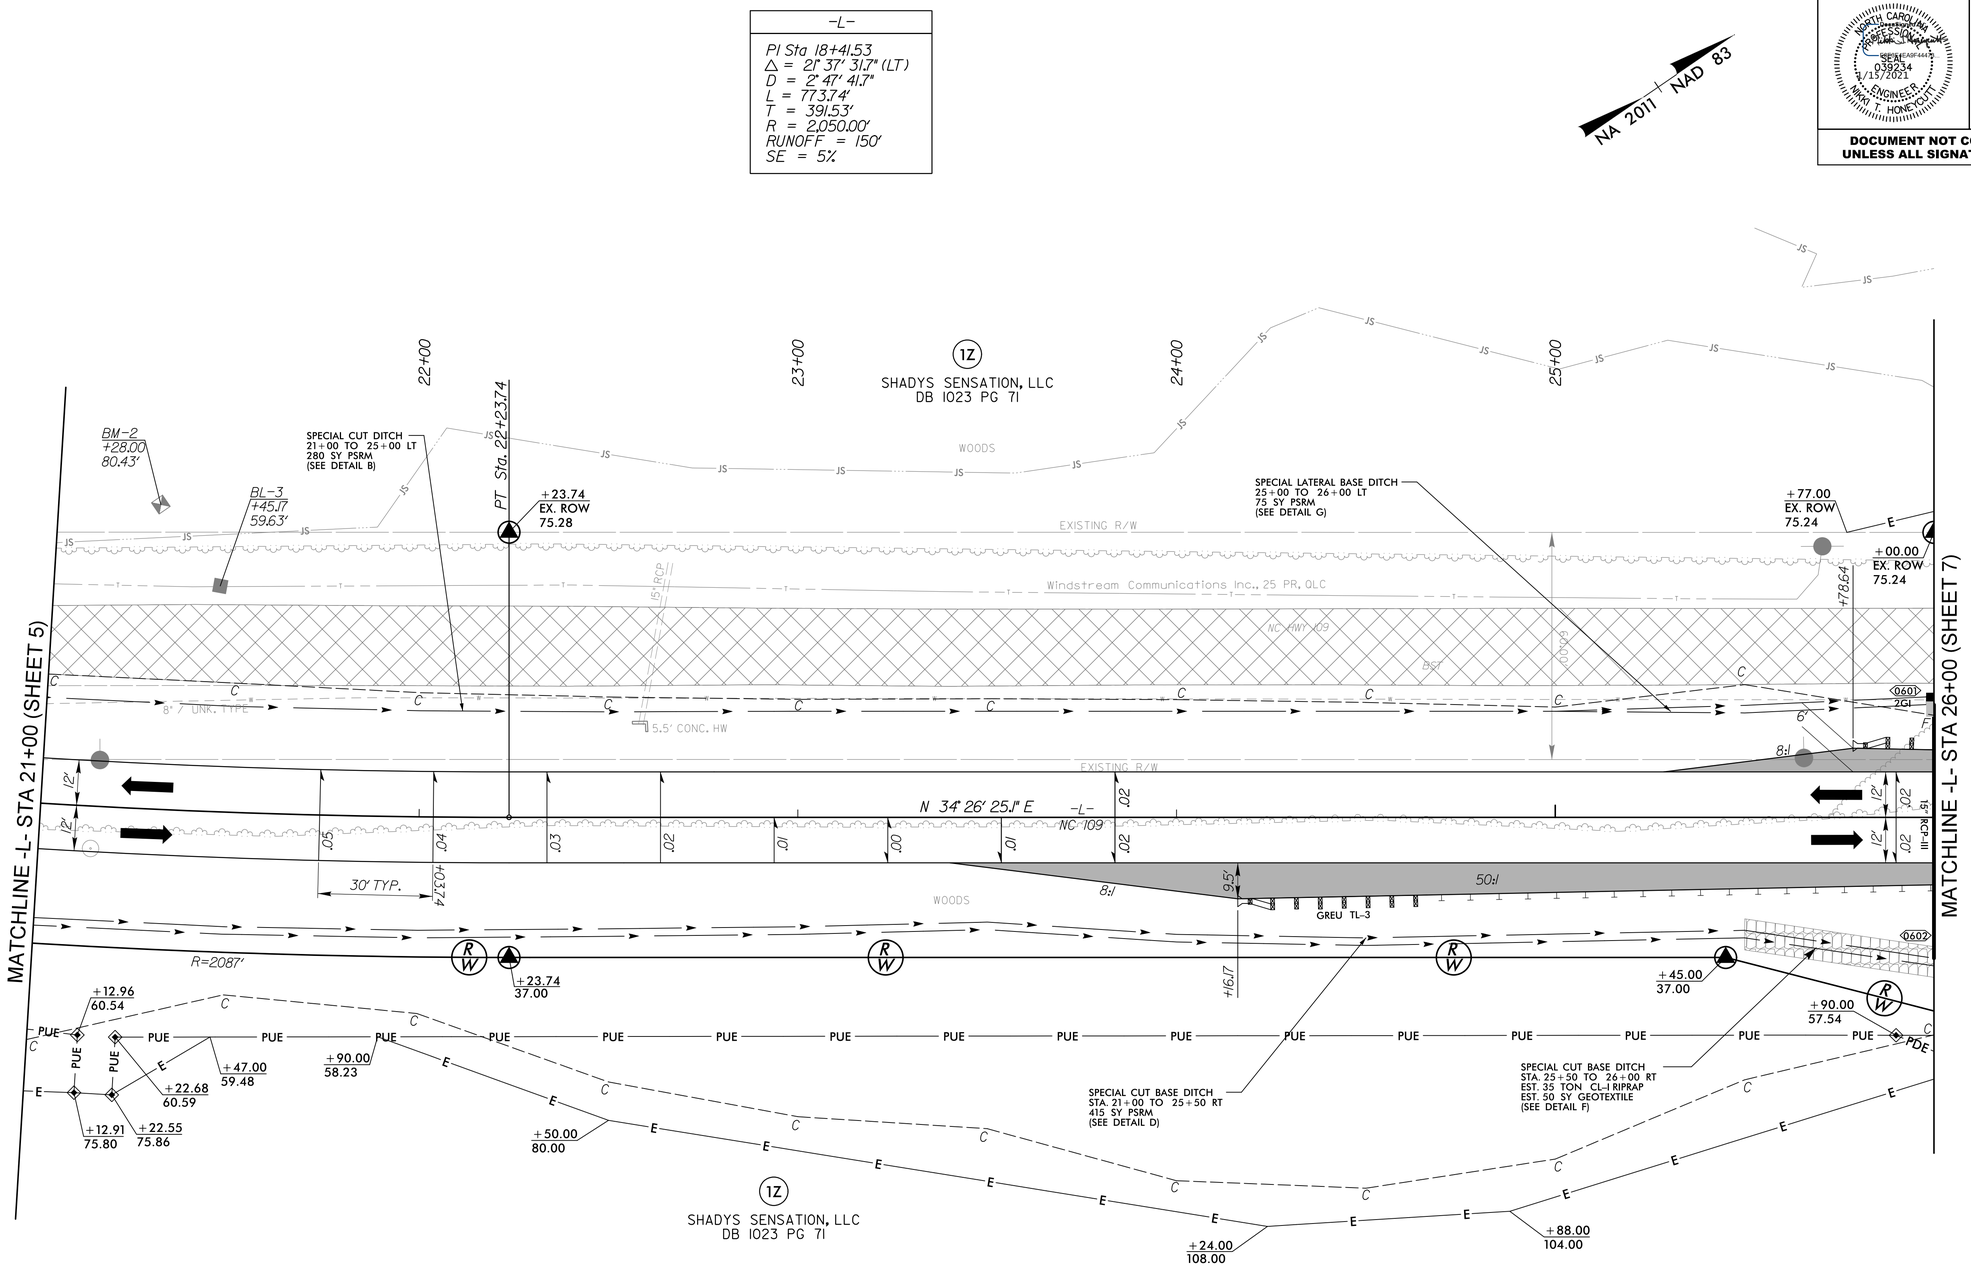

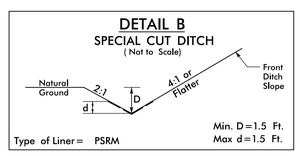

FROM -L- STA. 21+00 TO STA. 25+00 LT

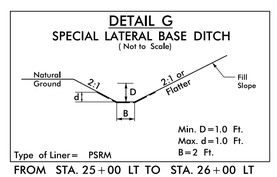

FROM STA. 25+00 LT TO STA. 26+00 LT

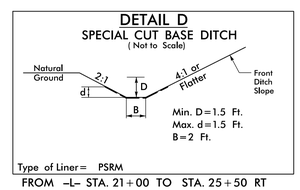

FROM -L- STA. 21+00 TO STA. 25+50 RT

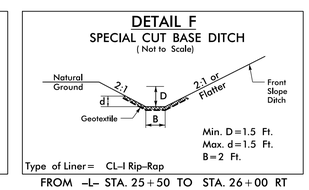

FROM -L- STA. 25+50 TO STA. 26+00 RT

SEE SHEET 12 FOR -L- PROFILE

1/15/2021
r:\roadway\proj\sht\B5818_rdy_psh06.dgn
MoorejD