PROJECT REFERENCE NO.	SHEET NO.
B-4407	UO-4
THIS SHEET CORRESPONDS TO RDY-4	

UTILITIES BY OTHERS

ALL PROPOSED UTILITY WORK SHOWN ON THIS SHEET WILL BE DONE BY OTHERS. NO PAYMENT WILL BE MADE TO THE CONTRACTOR FOR PROPOSED UTILITY WORK SHOWN ON THIS SHEET.

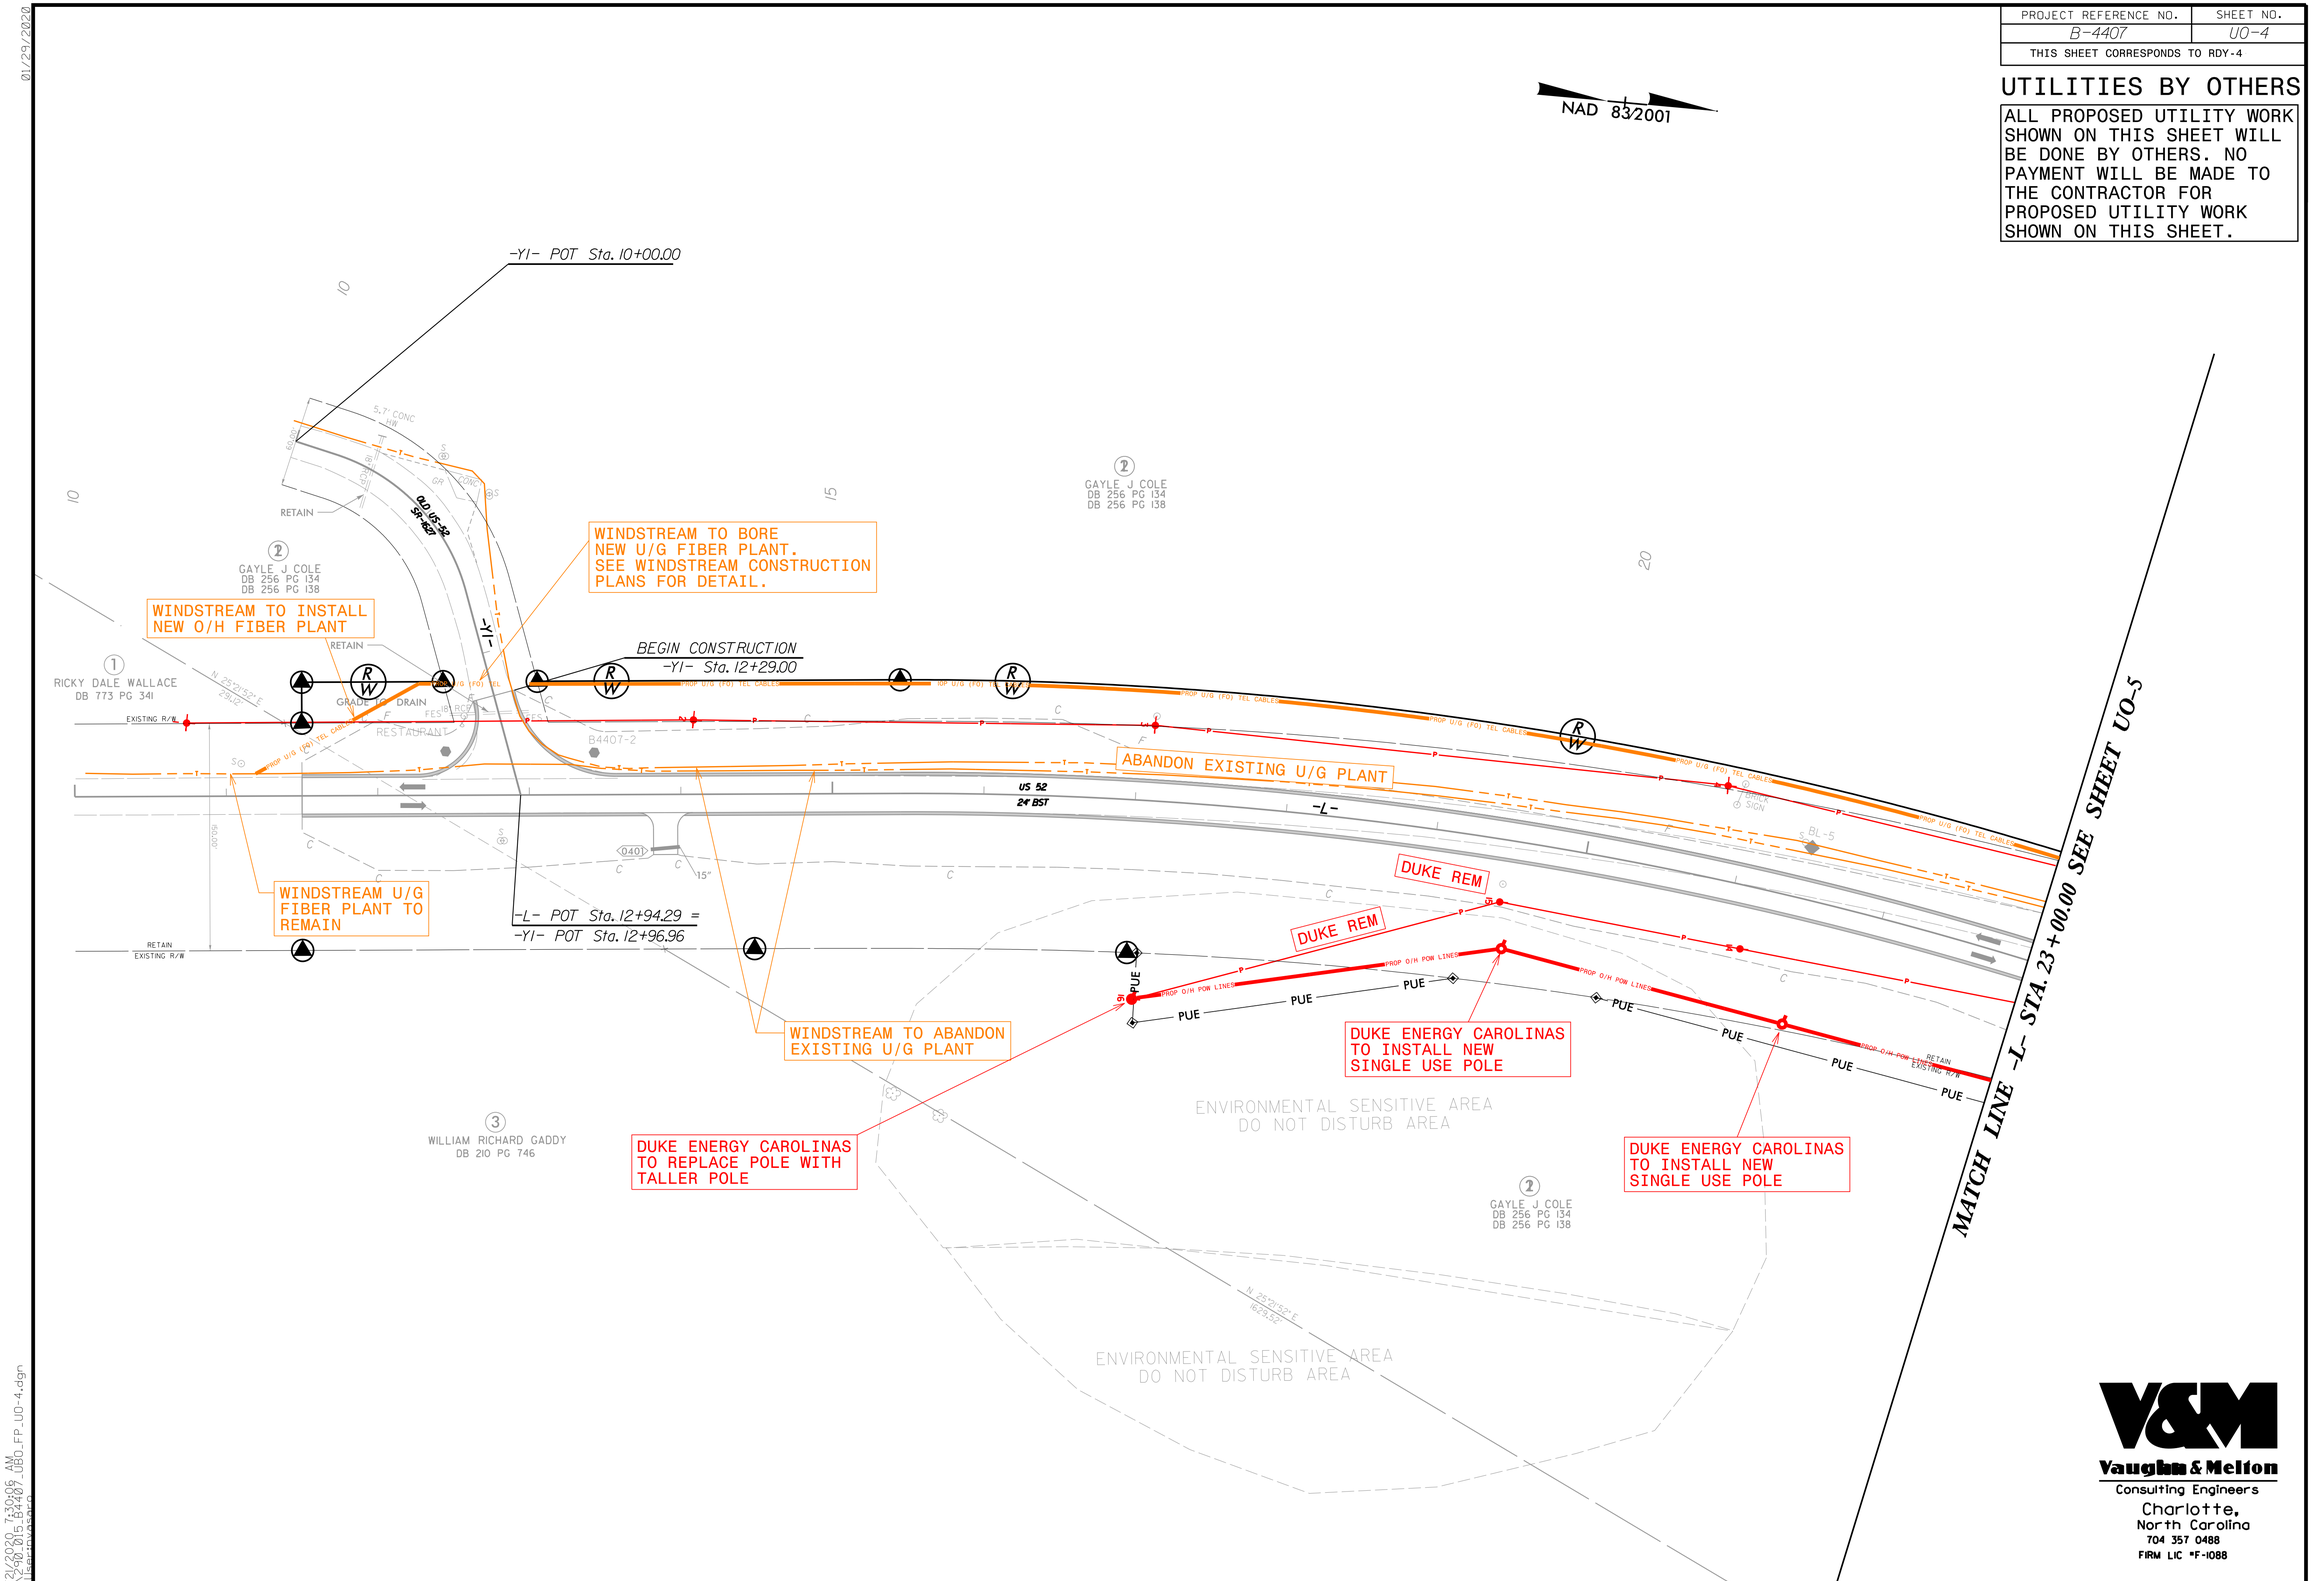

Vaughn & Melton
Consulting Engineers
Charlotte, North Carolina
704 357 0488
FIRM LIC #F-1088

9/24/2020 7:30:06 AM
B4407_FP_UO-4.dgn