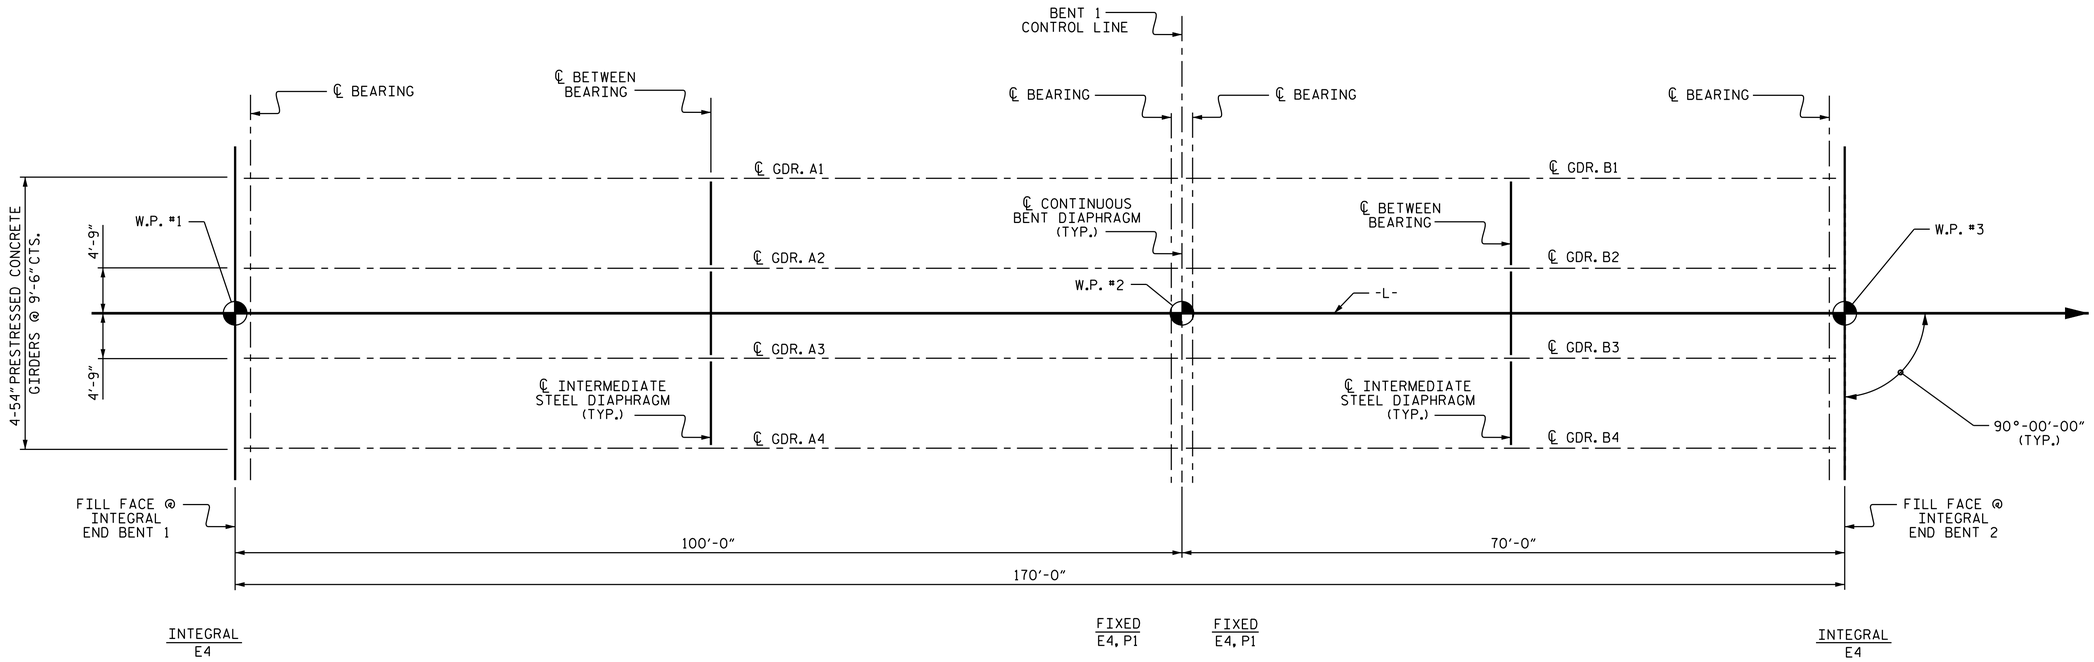

GIRDER LAYOUT

PROJECT NO. B-4931

EDGECOMBE COUNTY

STATION: 16+99.00 -L-

NORTH CAROLINA PROFESSIONAL SEAL 030024 ENGINEER ASTER G. ABRAHA

DocuSigned by: Aster Abraha DDA004AE05104FD... 5/22/2020

DOCUMENT NOT CONSIDERED FINAL UNLESS ALL SIGNATURES COMPLETED

STATE OF NORTH CAROLINA
DEPARTMENT OF TRANSPORTATION
RALEIGH

SUPERSTRUCTURE

GIRDER LAYOUT

REVISIONS						SHEET NO.
NO.	BY:	DATE:	NO.	BY:	DATE:	S-9
1			3			TOTAL SHEETS
2			4			30

DRAWN BY : M. AHMED DATE : 11/14/19
CHECKED BY : A. Y. GODFREY DATE : 01/2020
DESIGN ENGINEER OF RECORD: M. AHMED DATE : 11/2019

22-MAY-2020 10:07
R:\Structures\Plans\B4931_SMU_FP_320022.dgn
gabraha